
PERMIT

HAVANT BOROUGH COUNCIL
09 NOV 2011
RECEIVED

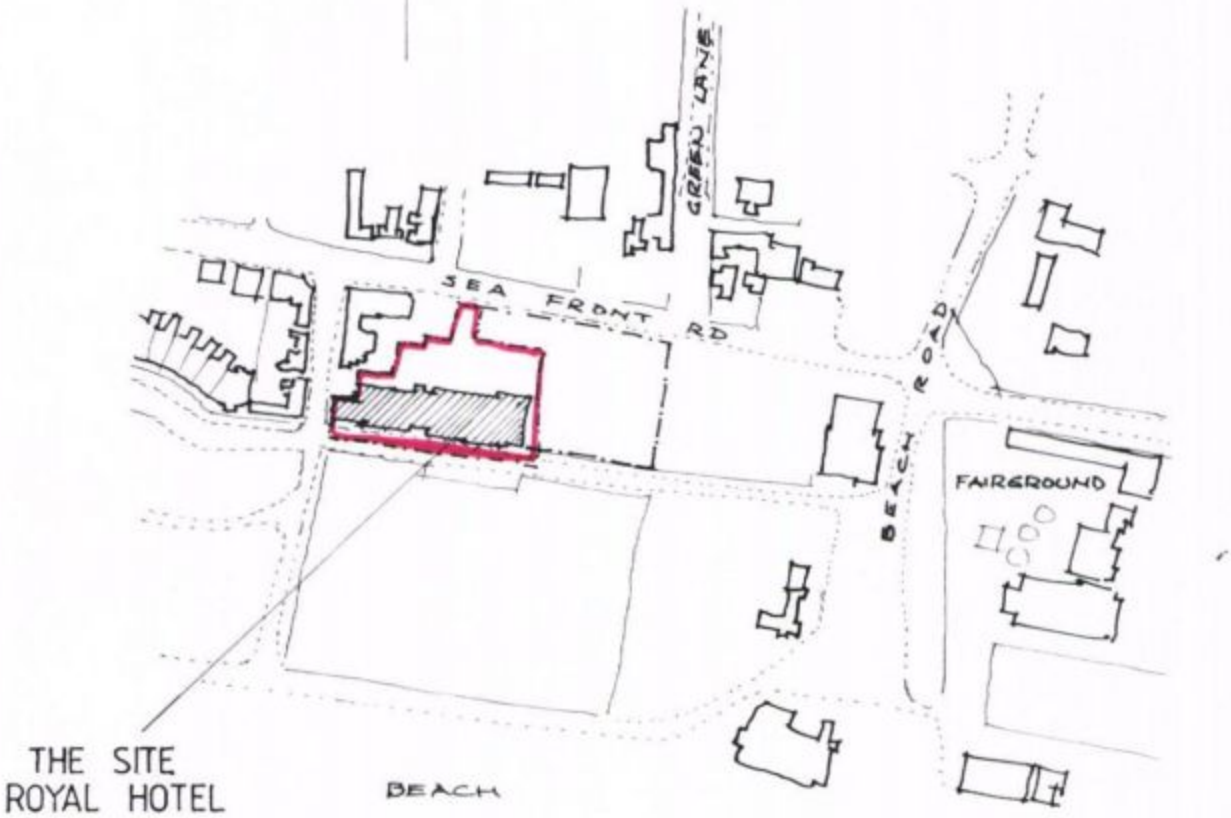

© Crown copyright.
All rights reserved.
Reproduced by permission.
Licence No. **100046837**

Martin H. Critchley,

7 North Street
Havant
Hants
PO9 1PW
023 9247 4919

JOB
ROYAL HOTEL
HAYLING ISLAND

Date 5/12/93

Job No.
9348

DRAWING
LOCATION PLAN

Scale 1 : 2500

Drawn MHC

Drg. No.
A4 - 01 A