
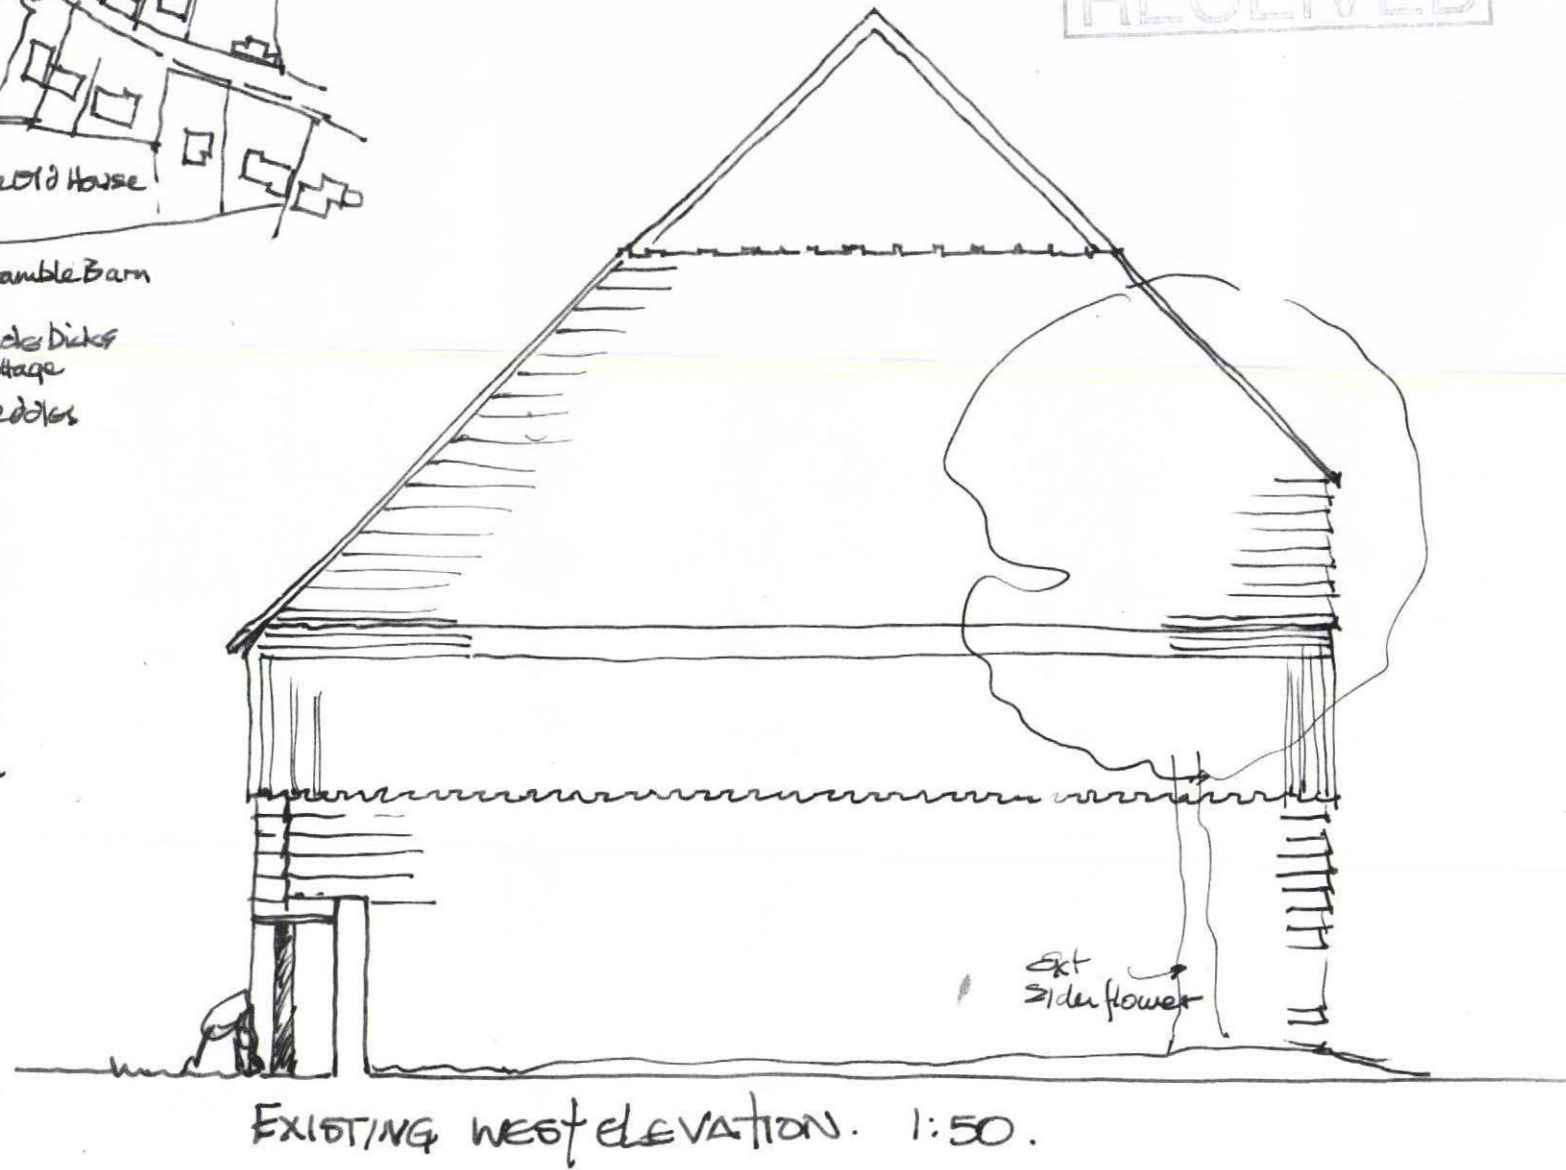
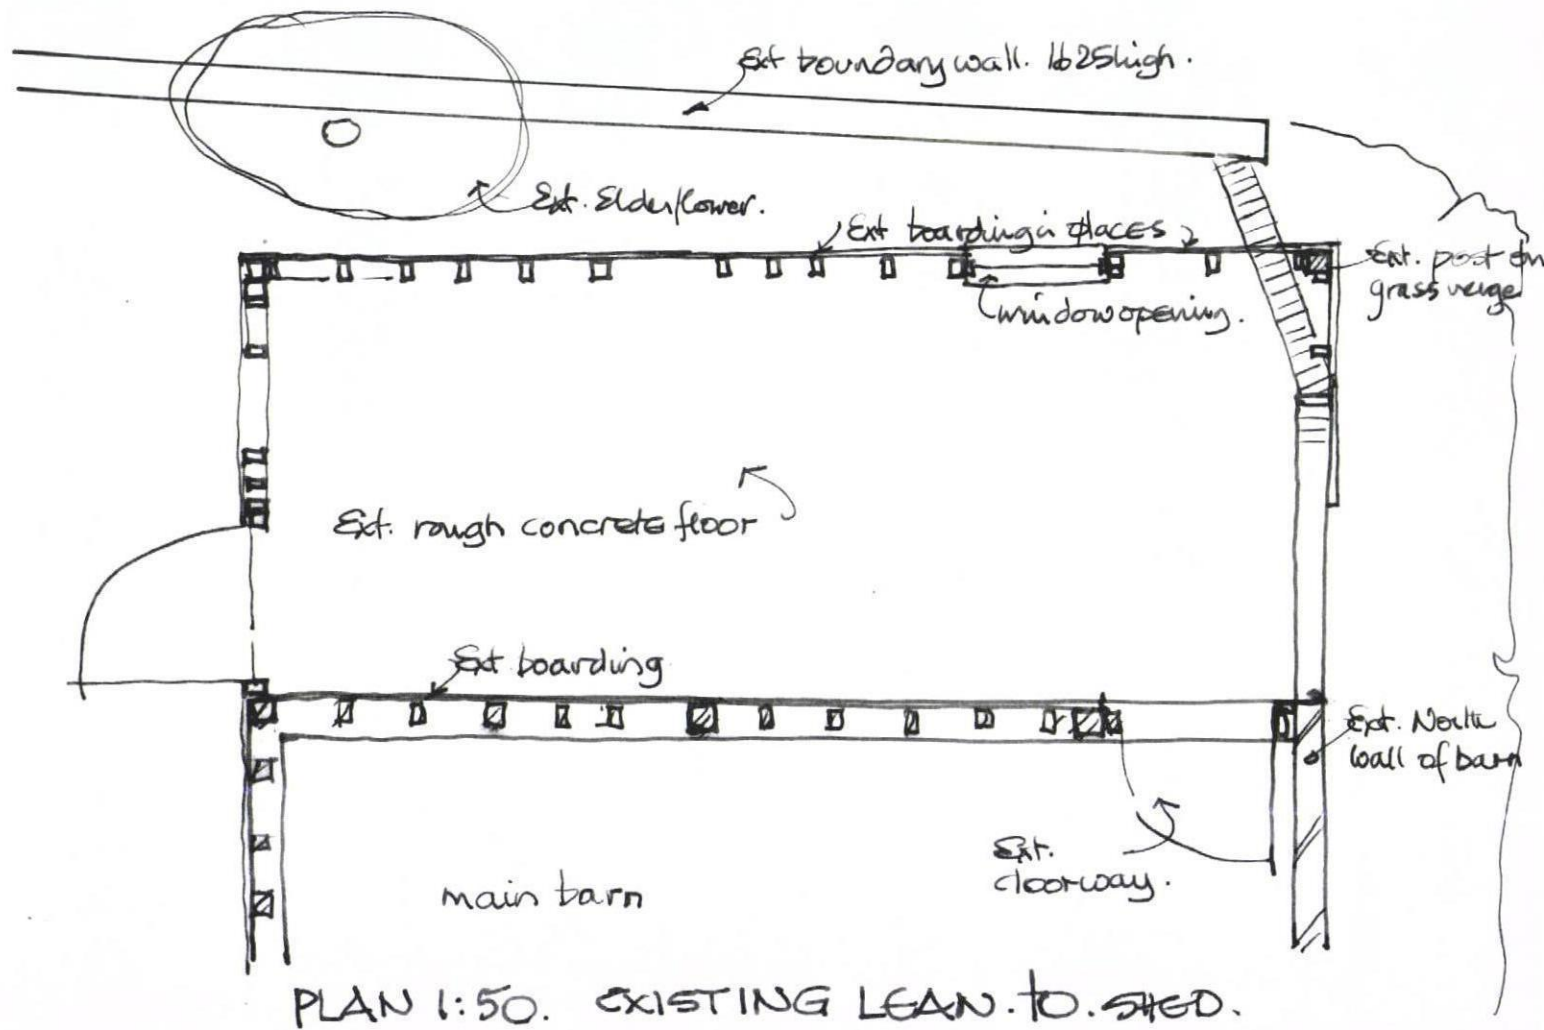


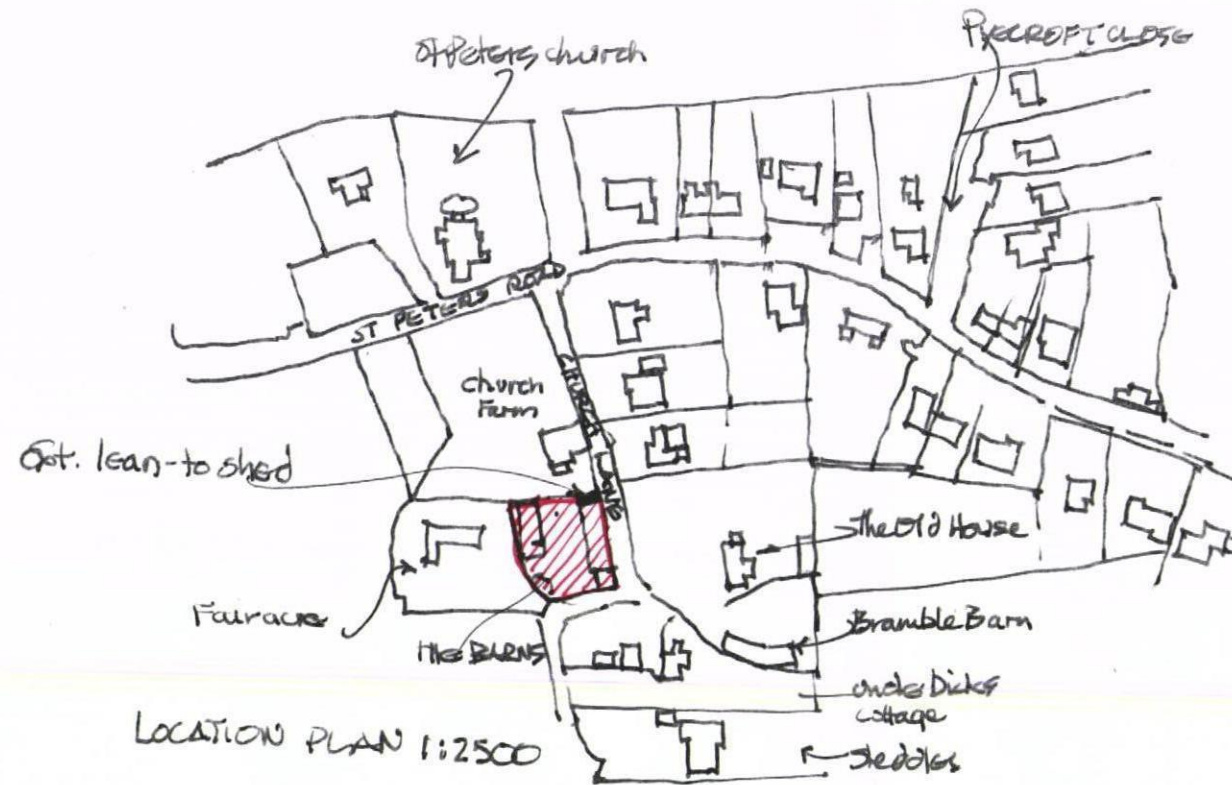

THE BARNs. CHURCH LANE NORTHNEY. 1:50, 1:2500. JMC,
DRG. A. MARCH 2012