

A3 @ 1:100

EXISTING ELEVATIONS

ADP ARCHITECTS LTD

Richmond Court, 94 Botley Road, Park Gate,
Southampton, Hampshire SO31 1BA
Telephone/ Fax Number: 0845 365 1475
Email: mail@adp-ltd.co.uk

Copyright of ADP Architects Ltd



Front Elevation 1:100

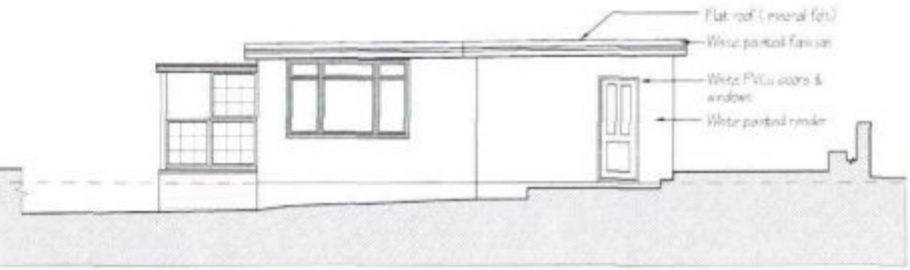

Side Elevation

HAVANT BOROUGH COUNCIL
DEVELOPMENT CONTROL
- 5 JAN 2012
RECEIVED

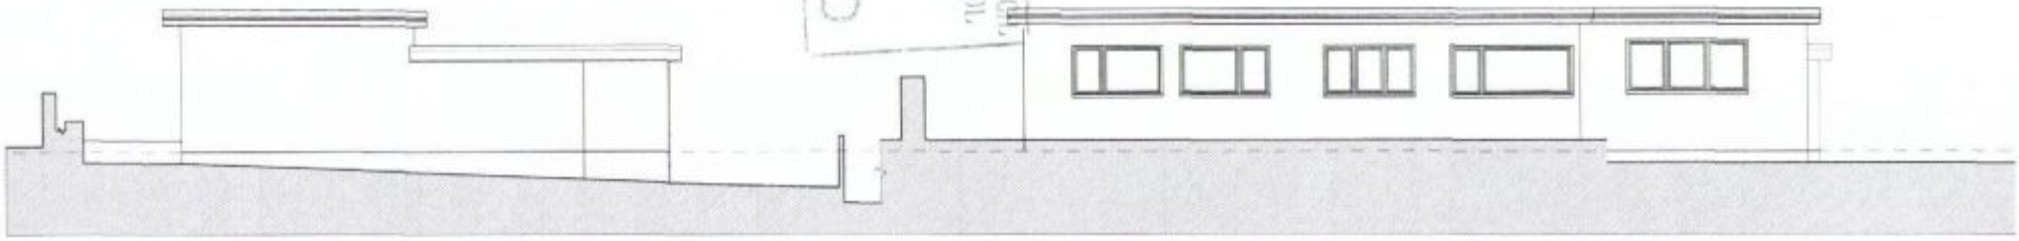

Side Elevation

Rear Elevation

Alterations & Additions ¤ 44 Bembridge Drive ¤ Hayling Island ¤ Mr S Vine ¤ 1544/ 03