PERMIT



Street Scene



Street Scene



Rear View

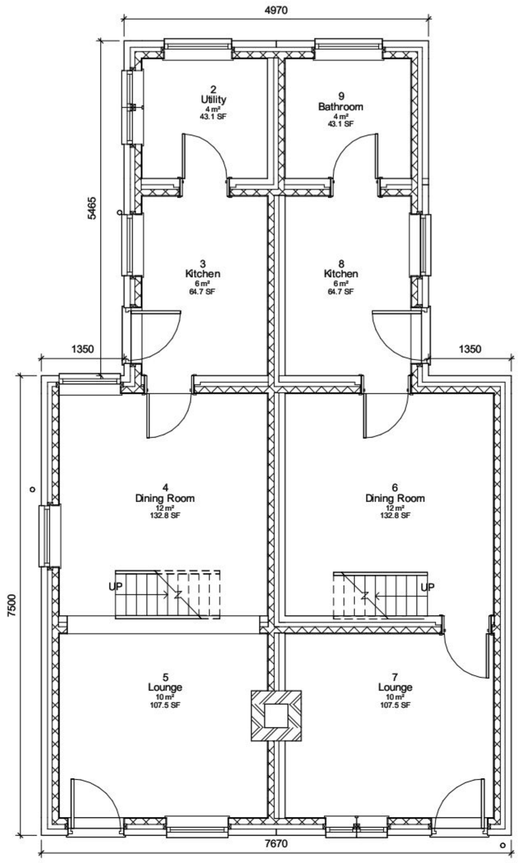

Ground Floor Plan Scale 1:50 at A1

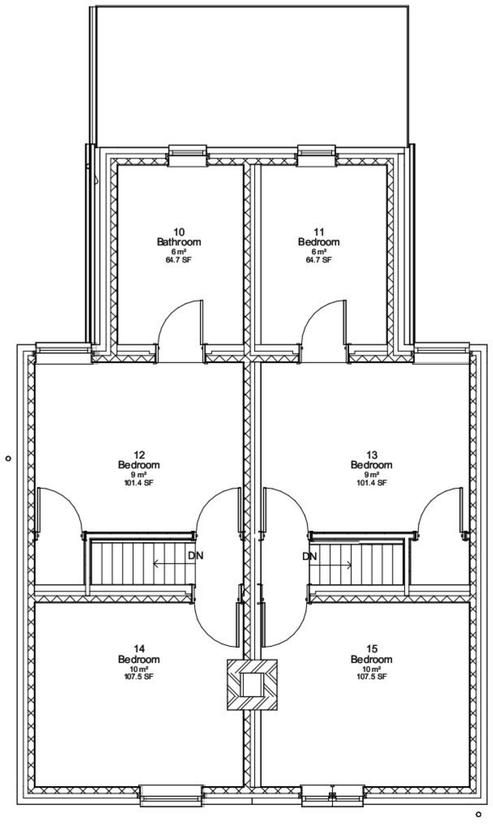

First Floor Plan Scale 1:50 at A1

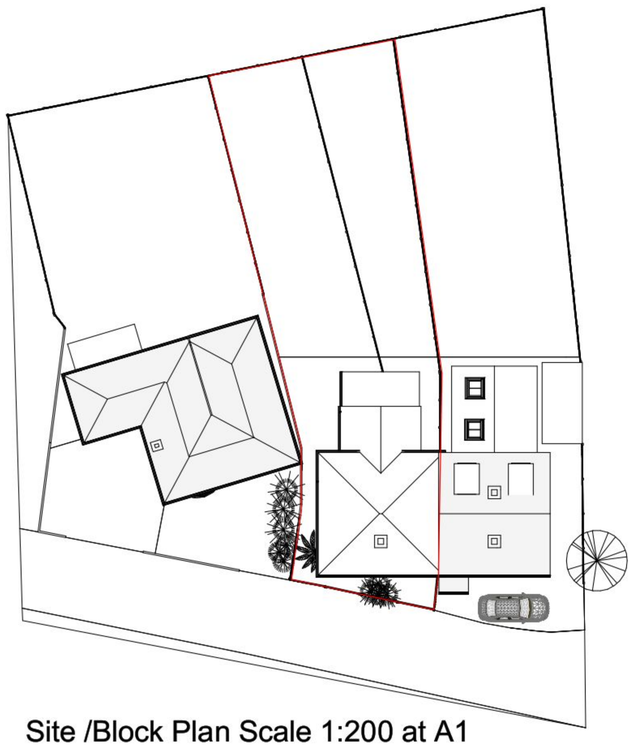

Site /Block Plan Scale 1:200 at A1

Site Boundaries
The site boundaries are mainly made up of 1.8m timber fencing with some 1.8m block walling and a im picket fence to the front Site Boundary treatment will not be changed by this application

Tree Survey
This site has no trees on or within fallind distance of the boundaries hence a tree survey has not been provided

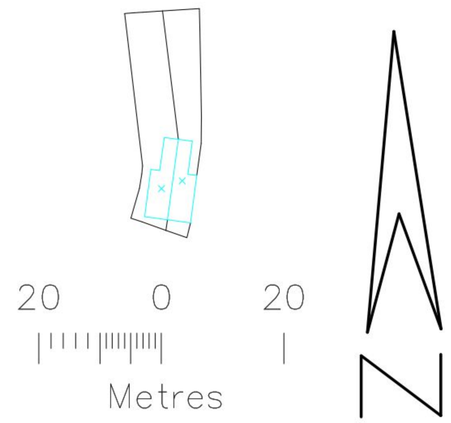

Site Plan Scale 1:500 at A1

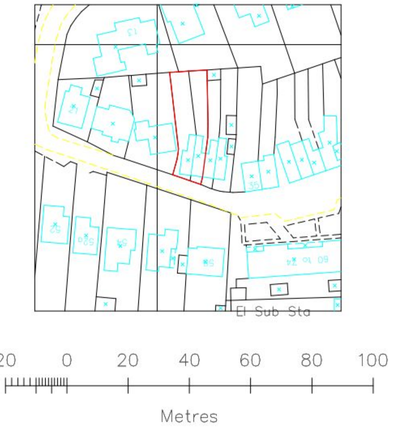

Location Plan Scale 1:1000 at A1

This OS Map was purchased from Reebrook Printers Waterlooville in July 2011 Licence number 00010800

IJ Murray Associates

www.ijma.co.uk

IJ Murray Associates
173 Havant Road
Hayling Island
Hampshire
PO11 0LF
Phone 02392469004
Mob 07779 246915
e-mail ian@ijma.co.uk

These drawings are for planning and building regulation purposes only and are not for construction. All dimensions should be checked on site before work commences

These Drawings are the property of IJ Murray Associates (part of Clanfield Media Ltd) and should not be reproduced or used in any way without the permission of a Director of Clanfield Media Ltd

No.	Description	Date

Mr&MrsMcDonald
27 Salterns Lane
HI

Existing Plans and Views

Project number	Project Number
Date	Issue Date
Drawn by	Author
Checked by	Checker
A100	
Scale	As indicated

08/09/2011 11:16:20