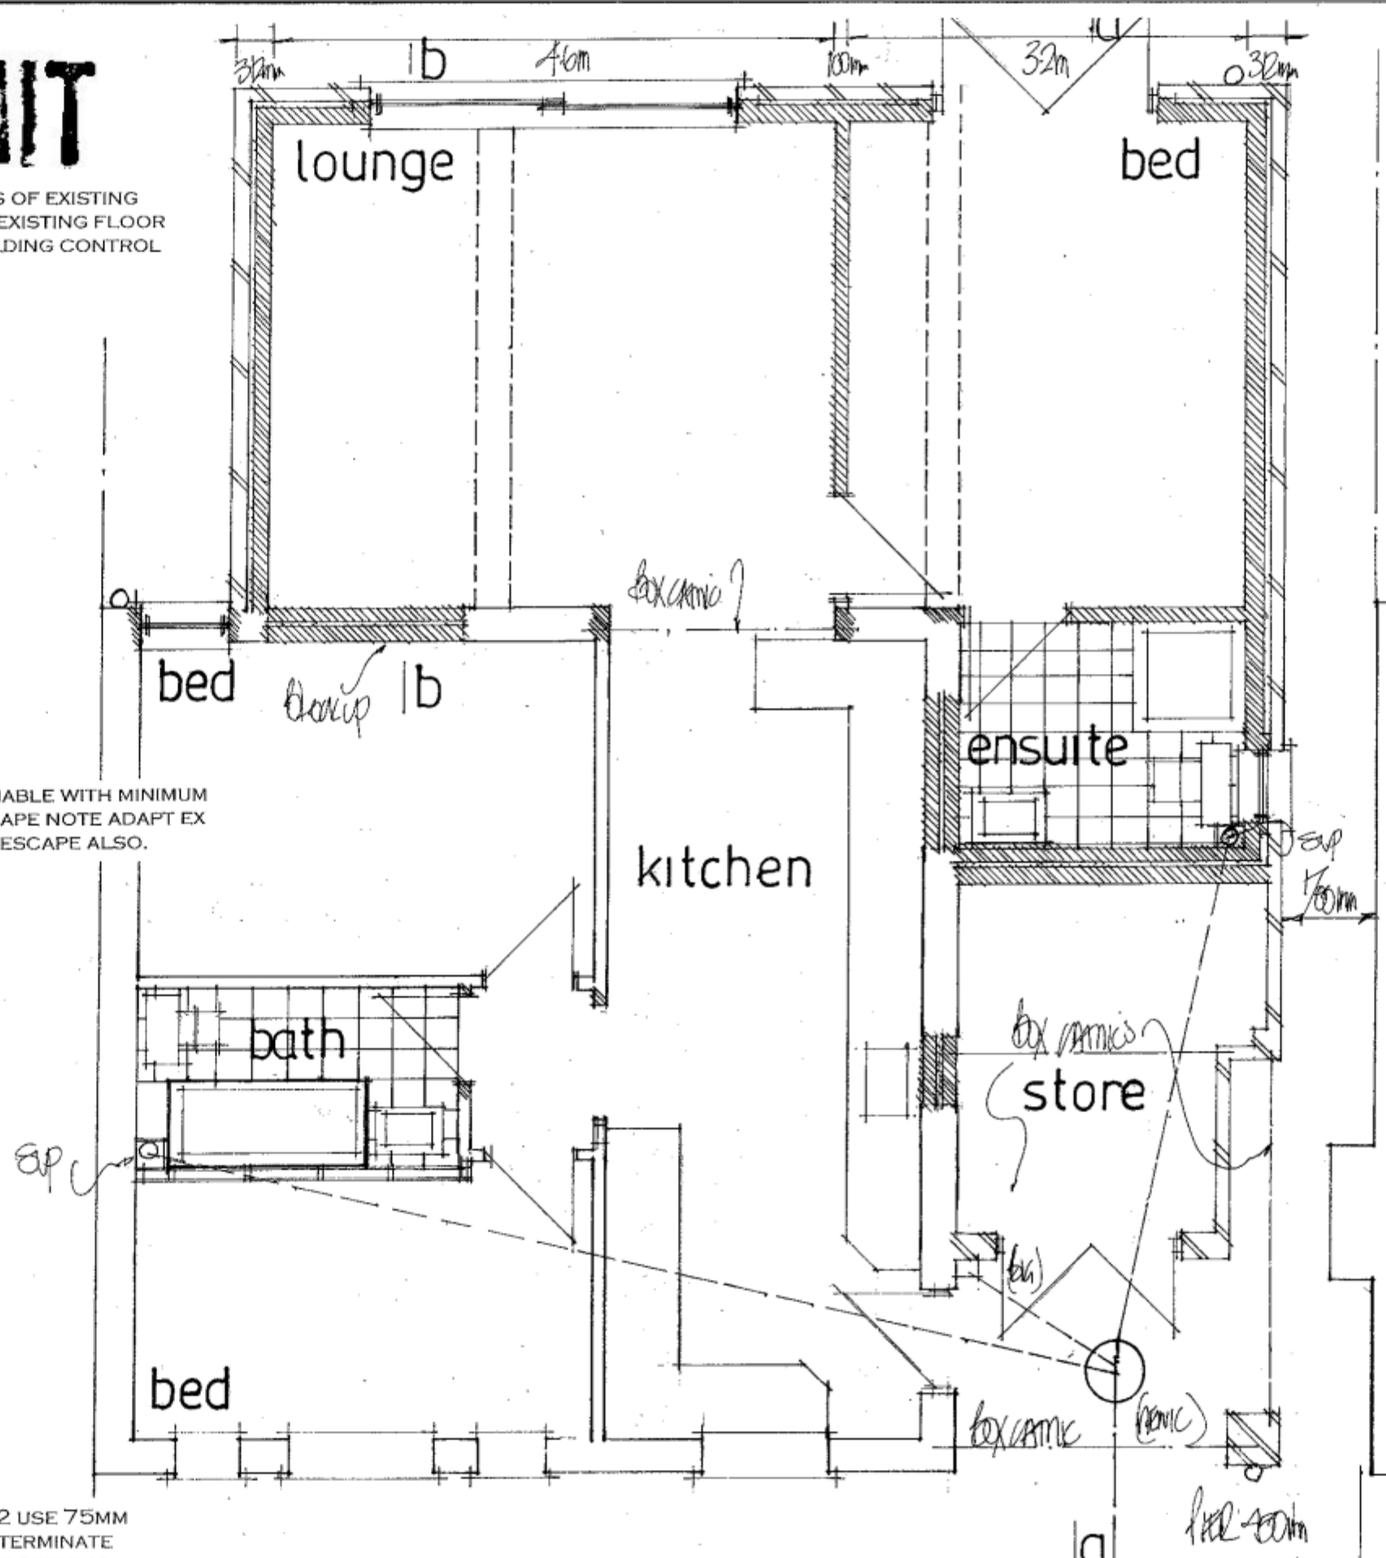
# PERMIT

NOTE TAKE DOWN ROOF AND WALLS OF EXISTING REAR ADDITION REUSE IF POSSIBLE EXISTING FLOOR SLAB AND FOUNDATIONS TO LA BUILDING CONTROL APPROVAL ON SITE.


lounge
bed
bed
kitchen
ensuite
bath
store
bed
32m
30mm
46m
100mm
32m
30mm
Boxing?
Boxing
Box ceramics
Box ceramics
Box ceramics