

B.O.H.
PERMIT

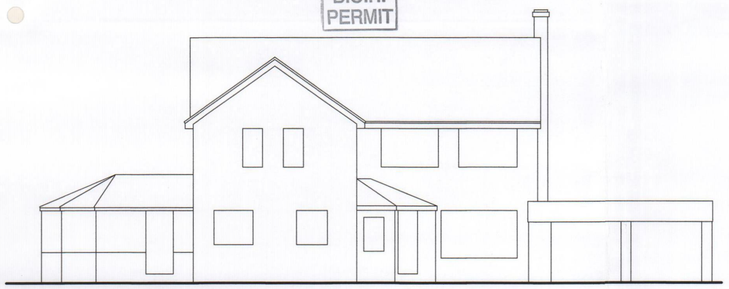

existing front elevation 1:100

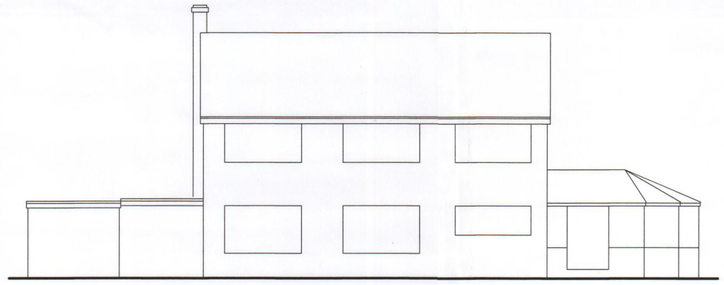


existing rear elevation 1:100




existing side elevation 1:100




existing side elevation 1:100

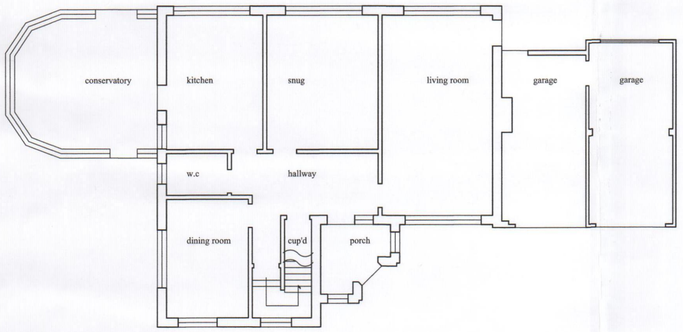


existing ground floor plan 1:100

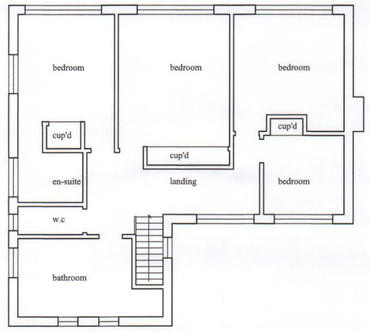


existing first floor plan 1:100

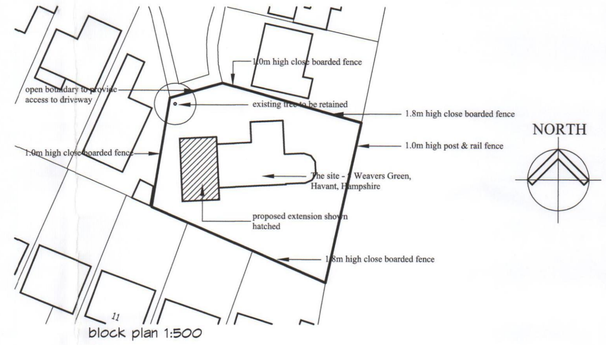


block plan 1:500

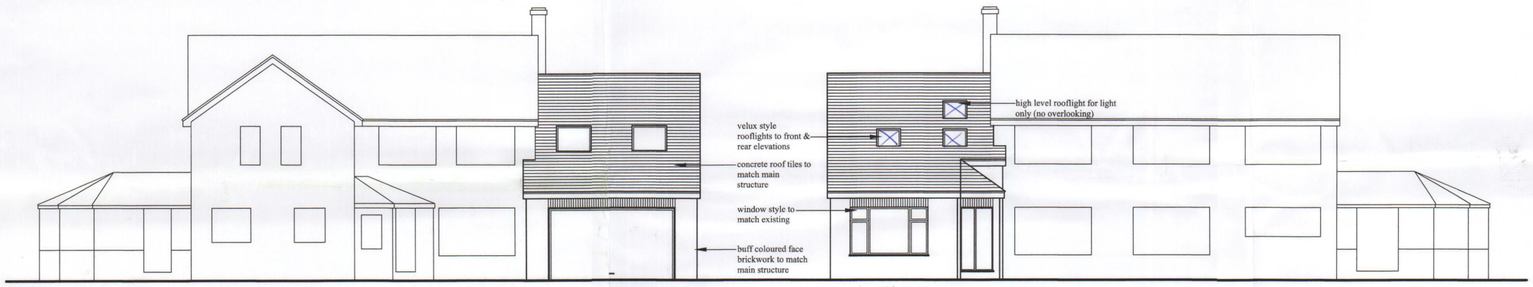


front elevation 1:100 rear elevation 1:100

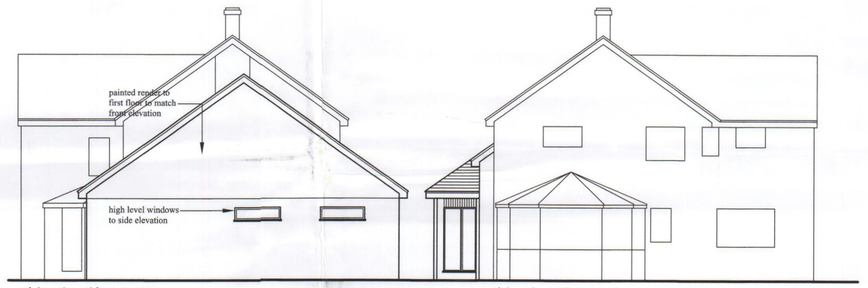

side elevation 1:100 side elevation 1:100

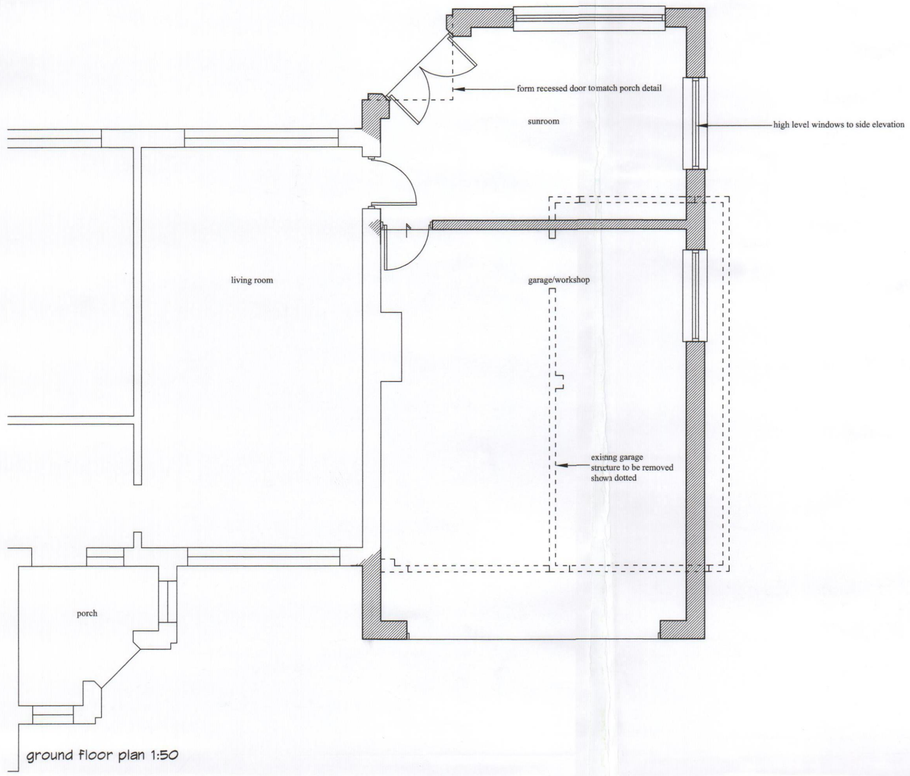

ground floor plan 1:50

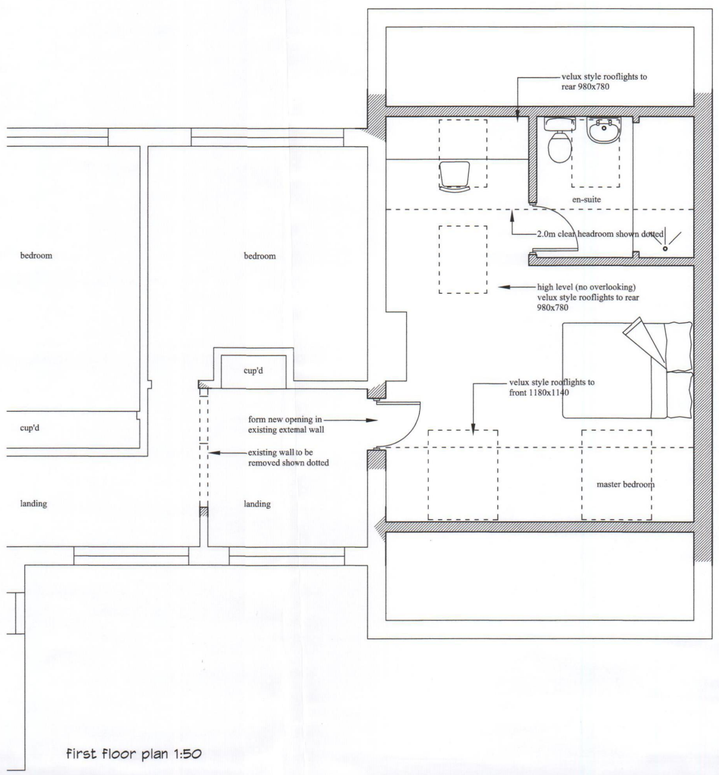

first floor plan 1:50

AMENDED



location plan 1:1250
os license no:100028290

NORTH

HAVANT BOROUGH COUNCIL
DEVELOPMENT CONTROL
27 SEP 2010
RECEIVED

REV C - revised rooflights	27.09.10
REV B - revised rooflights	27.09.10
REV A - block plan details	04.08.10

WATKINS WOOD SURVEYORS
37 North Street
Emsworth
Hampshire PO10 7DA
Tel : (01243) 371956
Fax : (01243) 379009
admin@watkinswoodsurveyors.co.uk

APP /10/00380

PLANNING APPLICATION
Replacement garage with pitched roof over
5 Weavers Green, Havant, Hampshire
Mr & Mrs Monkman

Note:

Do not Scale from this Drawing (except for planning approval).
All dimensions are in milimetres and to be checked on site.
All Dimensions relating o subcontractors or suppliers work must be checked and agreed between the nain contractor and the sub-contractors and suppliers.

Drawn by:	AA	**Checked by:**	
Scale:	Metric	**Date:**	28.06.10
Job No:	4102	**Drawing:**	PL100C