

NOTES:
This drawing has been produced solely for PLANNING/INITIAL DESIGN.
Do not Scale from this Drawing except for planning purposes.
This drawing is the copyright of MF Designs Ltd.

SUPERSEDED

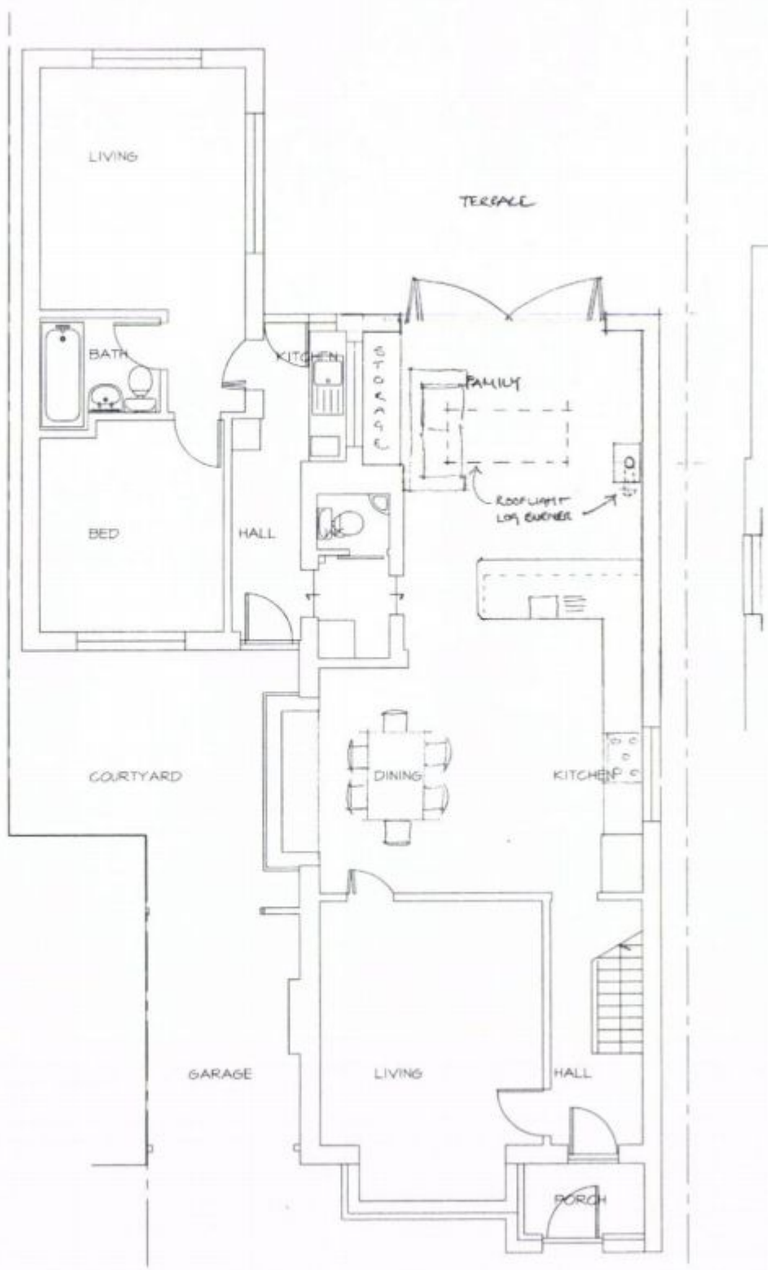

Ground

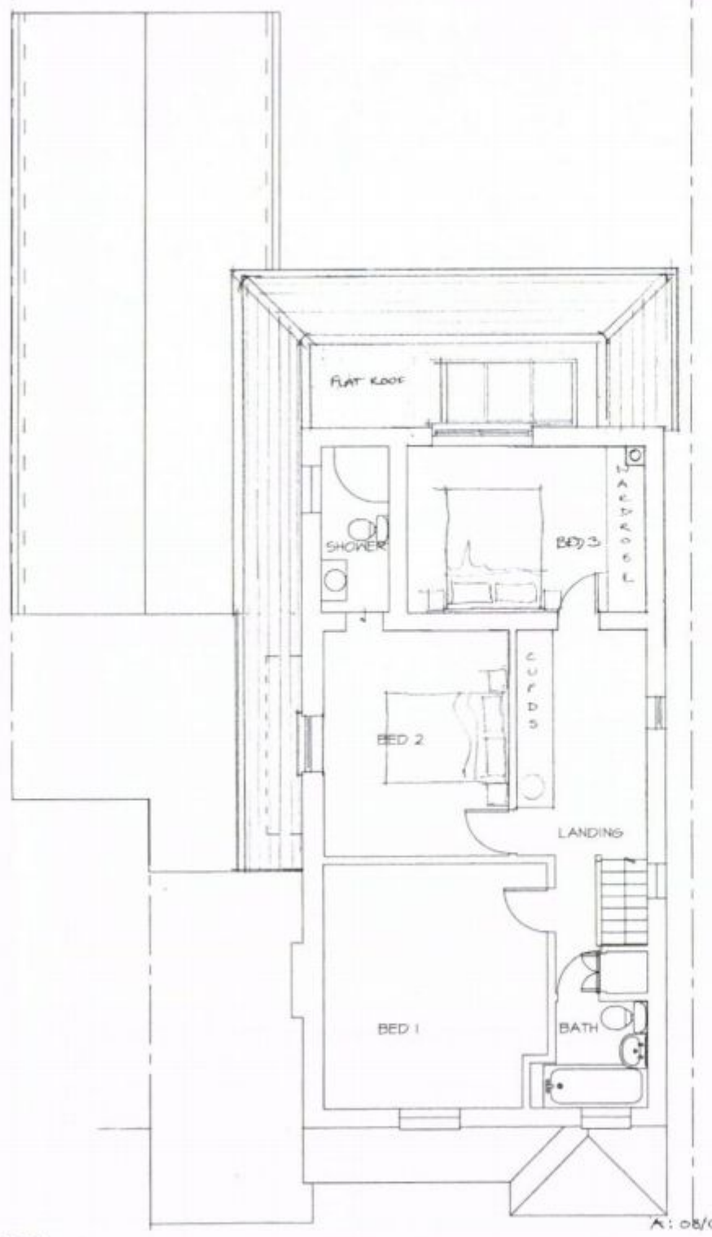

First

HAVANT BOROUGH COUNCIL
11 APR 2011
RECEIVED

A: 08/04/11 LOG BURNER & FLUE

EXTENSION AND ALTERATIONS
5 KINGS ROAD, EMSWORTH. PO10 7HN

NORTH

mf designs ltd
Chartered Architects.
12 Wensley Gardens • Emsworth • Hampshire • PO10 7RA
Director: Martin Farrer RIBA • Co Registration No.4507379
t: 01243 377766
e: admin@mfdesigns.org.uk

Date: March 2011
Scale: 1:100
Job No: 3015
Drg No: 04 A