REFUSE

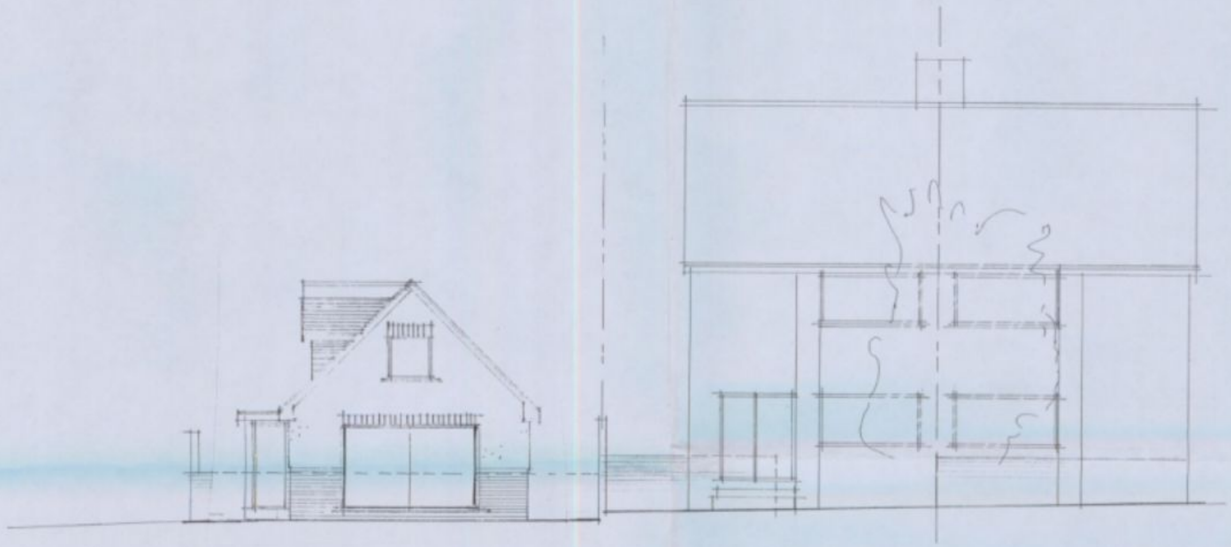

Note:
All dimensions must be checked on site and not scaled from this drawing.
EXCEPT FOR LOCAL AUTHORITY PLANNING PURPOSES.

	Date	Revision
A	Nov. 10	Dungalow added.

© copyright

THORNS-YOUNG
ARCHITECTURAL

THORNS-YOUNG LTD.
232 London Road, North End, Portsmouth, PO2 9JQ
Tel: (023) 9267 2883 Fax: (023) 9266 3457

Client
MR. M. STEMP

Job Title
16, ELDERBERRY WAY
COWPLAIN

Drawing Title
PROPOSED NEW HOUSE
STREET SCENE.

Scale 1:100

Date JULY 2010 Drawn by CMC

Drg. No. 3094:10:2 Rev. A

HAVANT BOROUGH COUNCIL
8 FEB 2011
RECEIVED

MERCURY GRAPHICS 538210

ARCHITECTURAL 420 x 594mm A2.