



NOTES

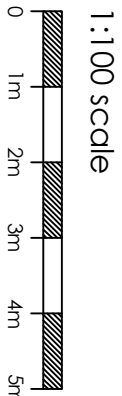


GENERAL NOTES:


1. THIS DRAWING IS TO BE READ IN CONJUNCTION WITH THE OTHER RELEVANT CONSULTANTS DRAWINGS.
2. ALL FINISHES ARE TO CONFORM TO THE CURRENT BUILDING REGULATIONS.
3. REFER TO A SEPARATE DOCUMENT FOR THE DESIGNERS RISK ASSESSMENT.
4. ALL WORKS OR MATERIALS INDICATED ON THIS DRAWING ARE TO BE TO THE LATEST RELEVANT BRITISH STANDARDS AND CARRIED OUT IN ACCORDANCE WITH THE BRITISH STANDARDS CODES OF PRACTICE OR RECOGNIZED INSTITUTE OR TRADE ASSOCIATION RECOMMENDATIONS AND PUBLICATIONS.

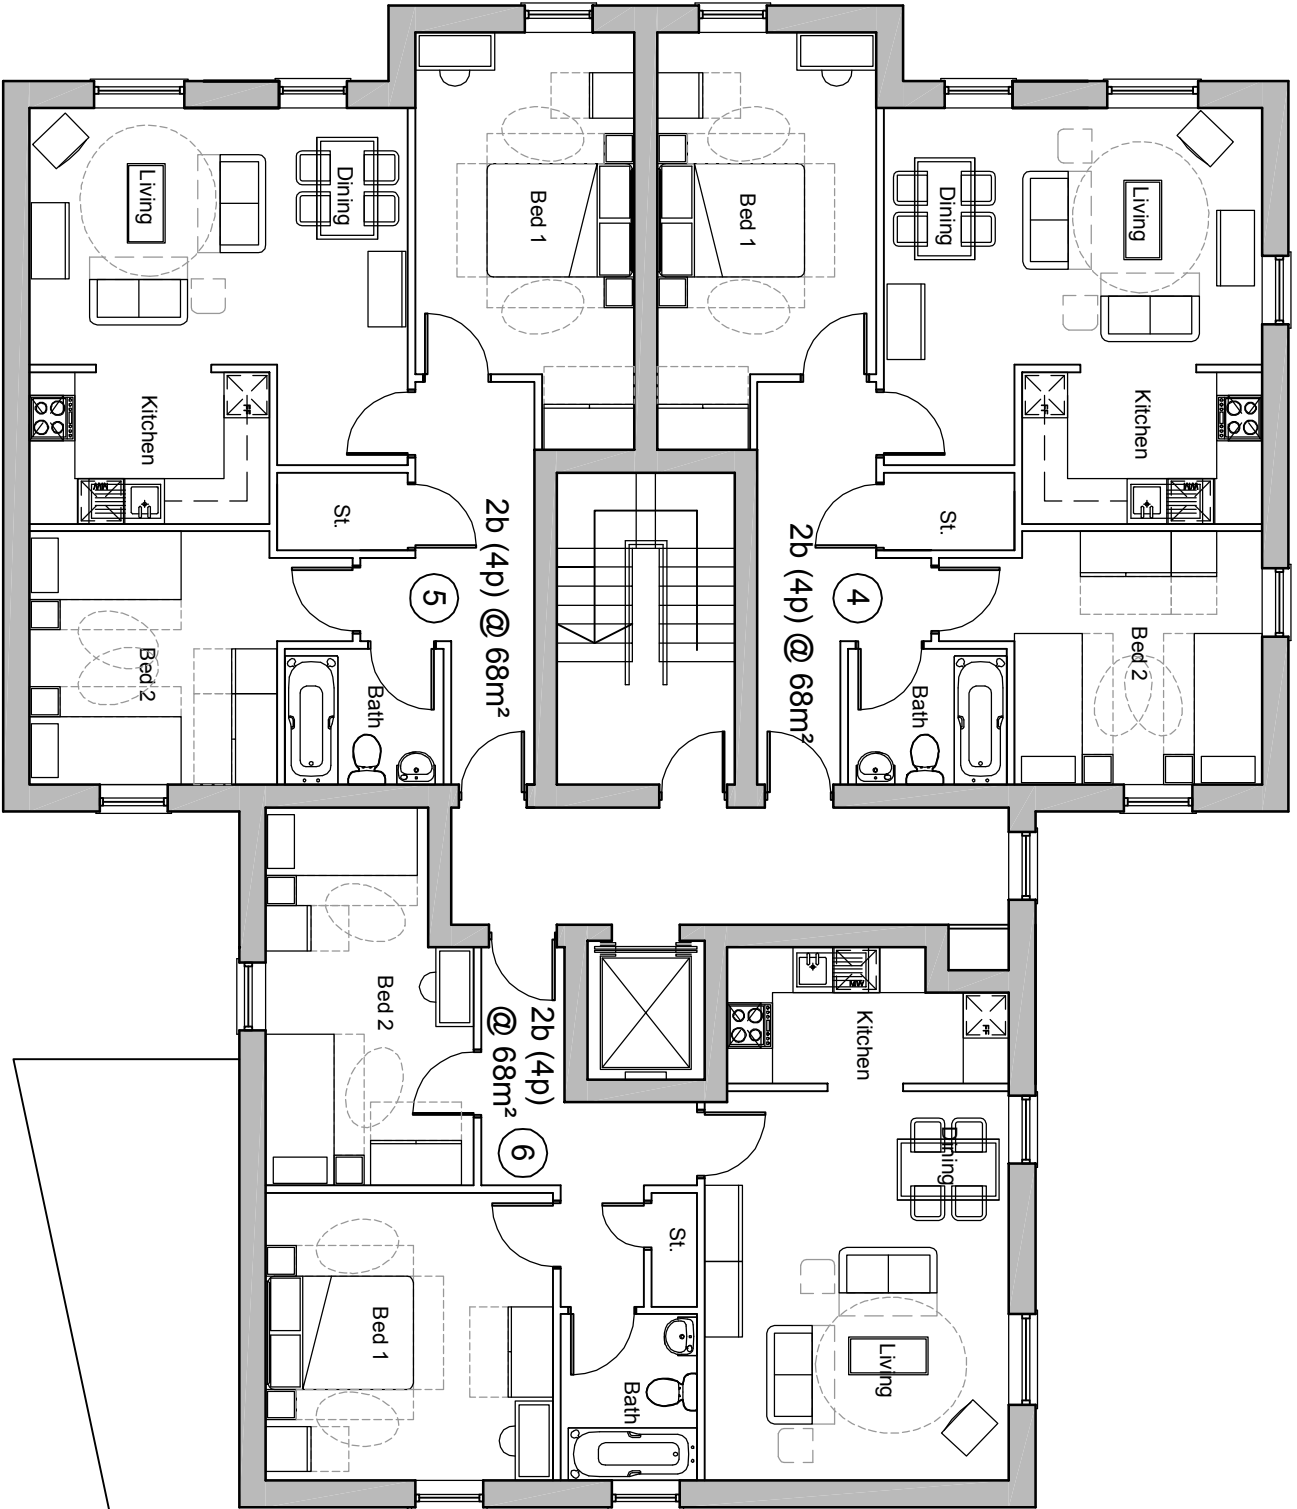


First Floor Layout

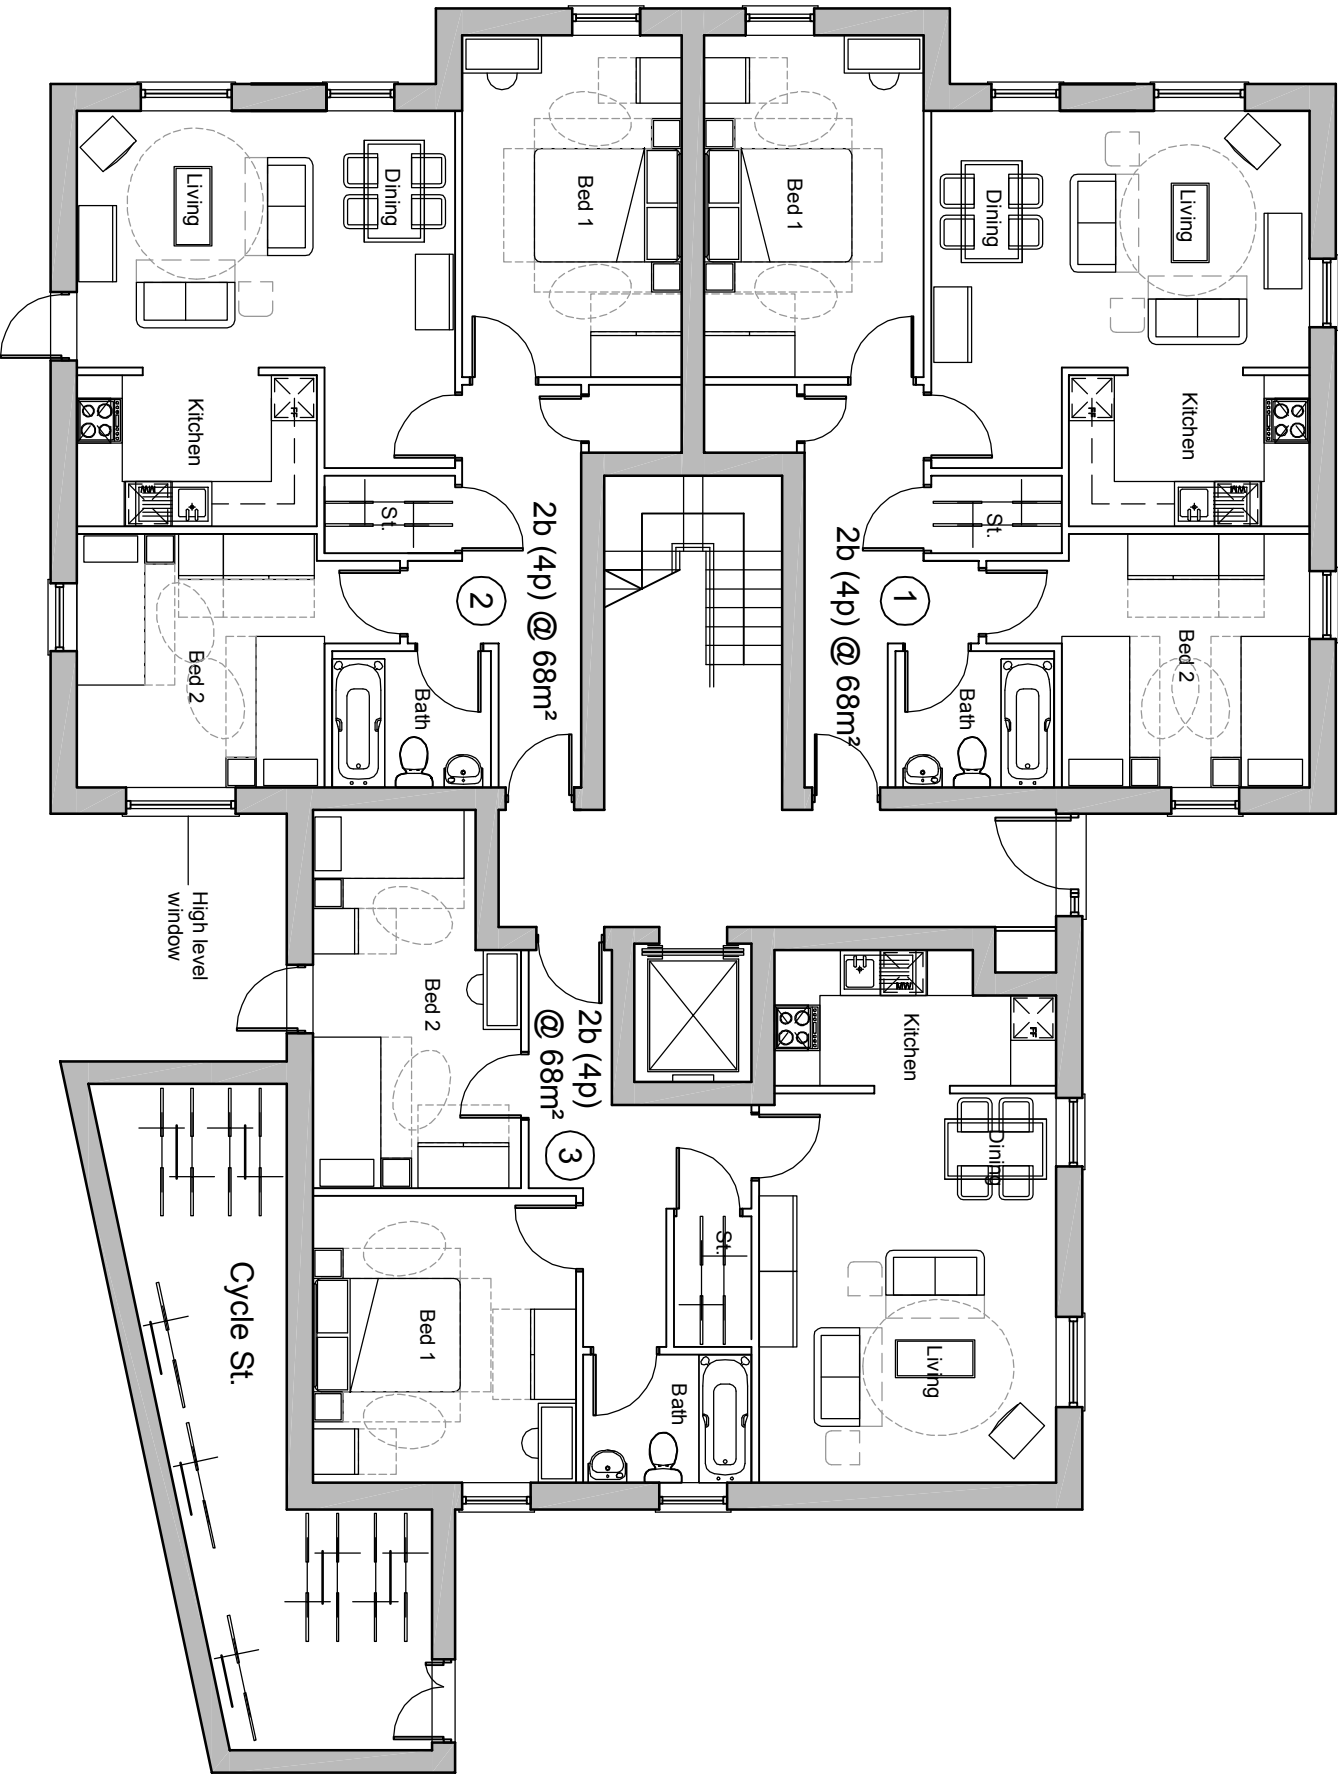

Ground Floor Layout

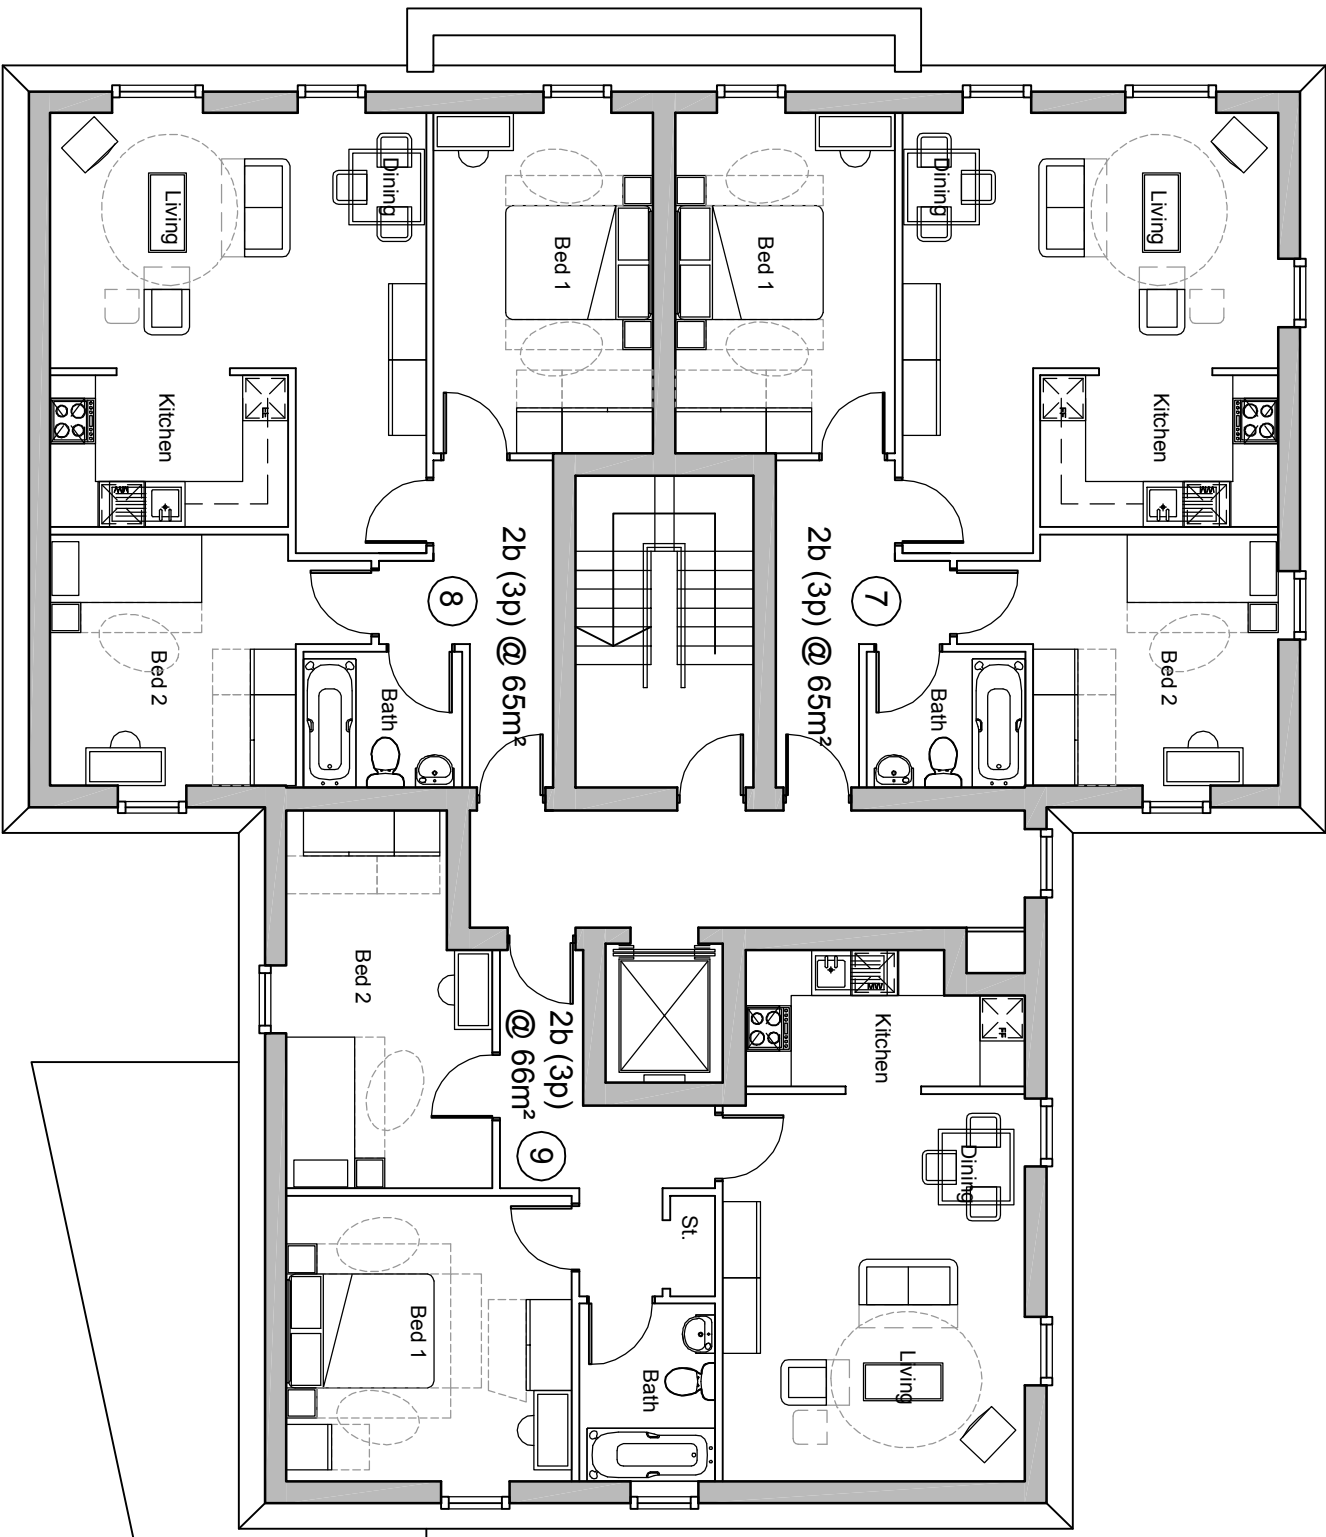

Second Floor Layout

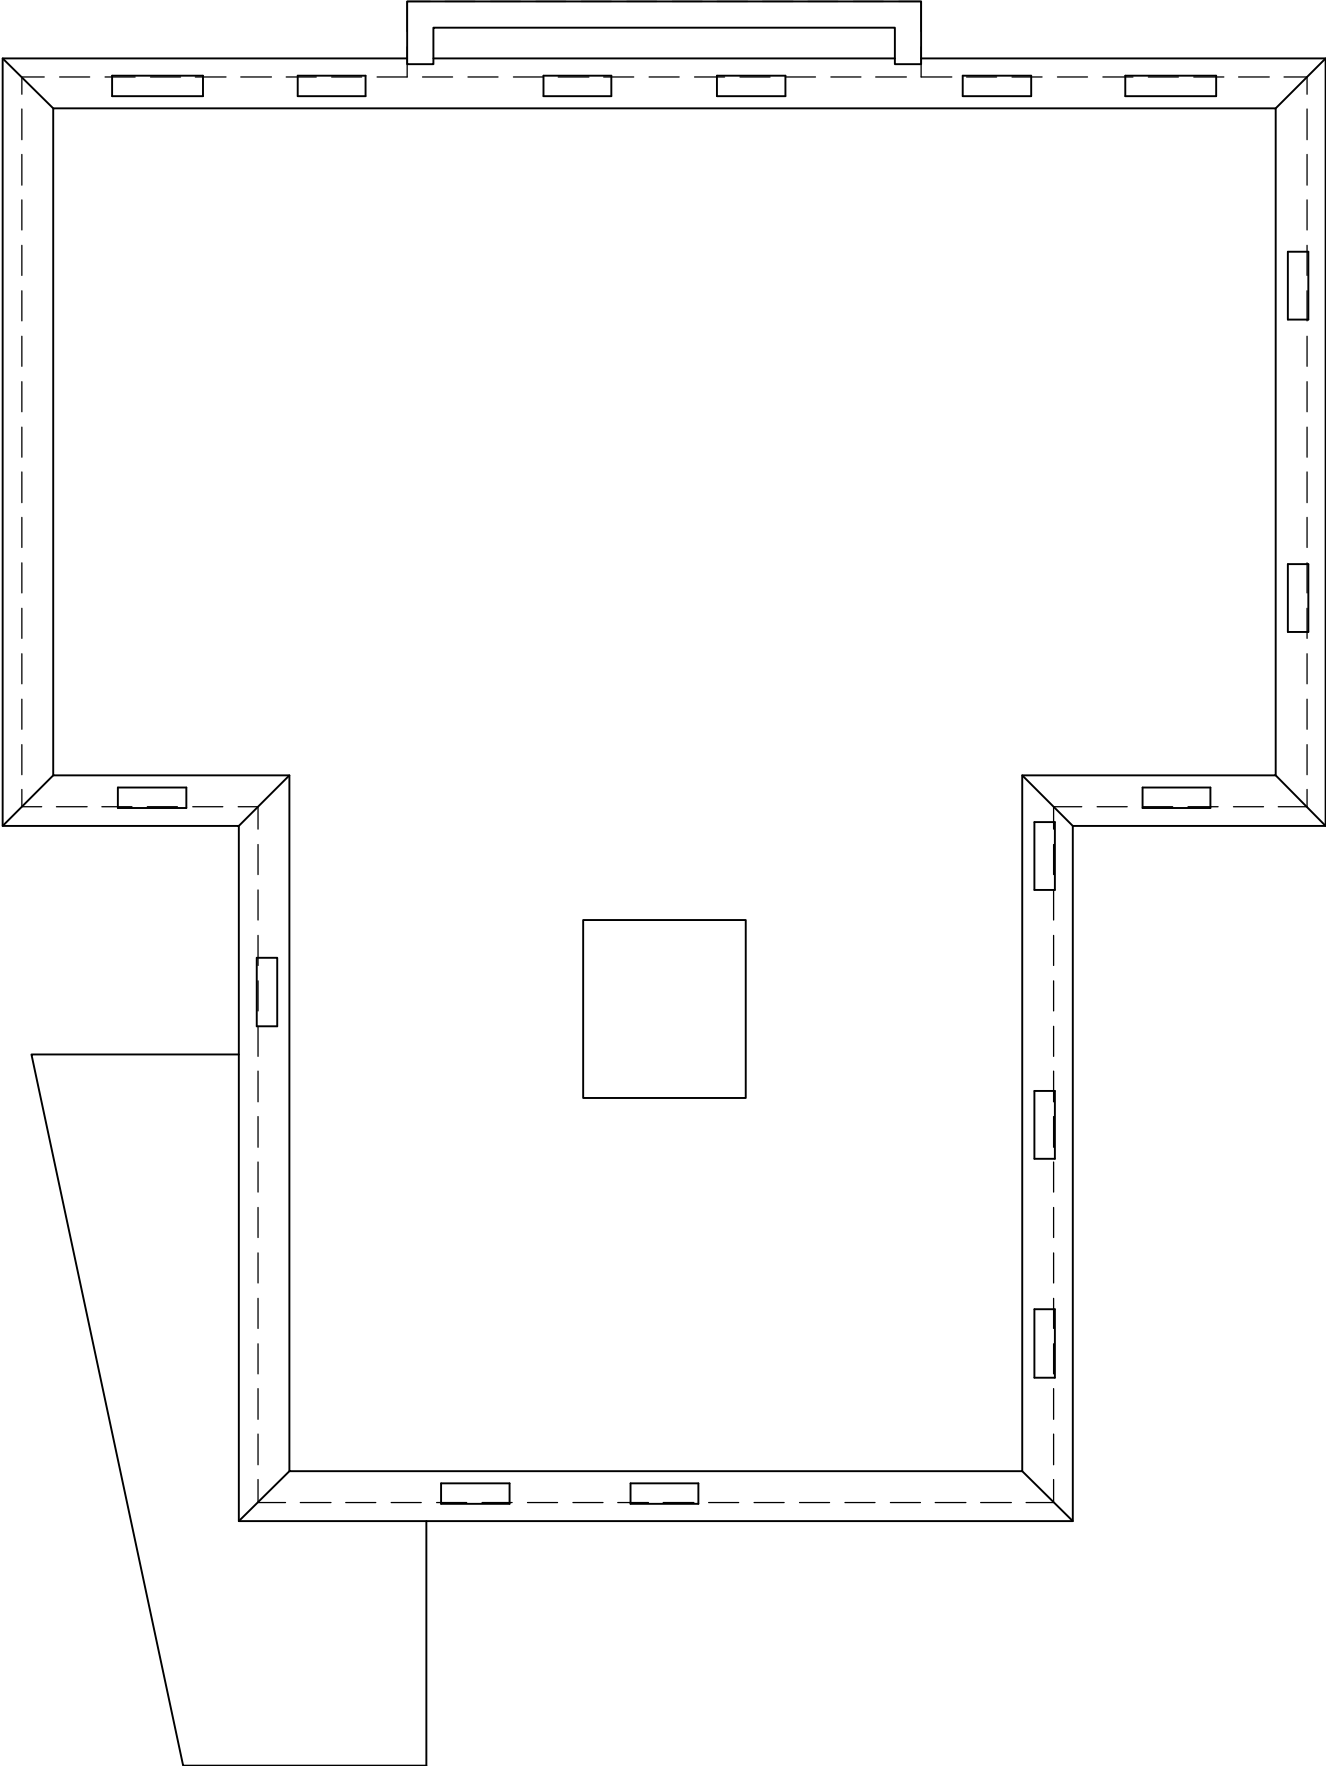

Roof Layout

PLC
Brankesmere House
Queens Crescent, Southsea
Portsmouth PO5 3HT
Hampshire England
Tel: (023) 927 55 333
Fax: (023) 927 55 222
Email: admin@plcarchitects.com
ARCHITECTS web: www.plcarchitects.com

Client :
158 Hart Plain Avenue Ltd

Project :
Proposed Residential Development
158 Hart Plain Avenue
Cowplain

Drawing Title :
Proposed Floor Layouts

Drawn By	Date	Checked By	Date	Approved By	Date
JCB	Jun 12				
Drawing No.	12-1862-101	Revision:	P4	Scale:	1:100 @ A2
PLC ARCHITECTS © COPYRIGHT RESERVED 2012 NOT TO BE SCALED. DIMENSIONS TO BE CHECKED ON SITE SCALING ONLY FOR LOCAL AUTHORITY PURPOSES					