


PROPOSED LOFT CONVERSION WITH FRONT DORMERS. 74, SINAH LANE, HAYLING ISLAND, HANTS. FOR MR & MRS A. GIBBS.

DRAINS 100MM APPROVED PLASTIC LAID 1.40 BEDDED
AND SURROUNDED IN 150MM PEA SHINGLE AND
HAUNCH OVER WITH CONCRETE IN DRIVEWAY.

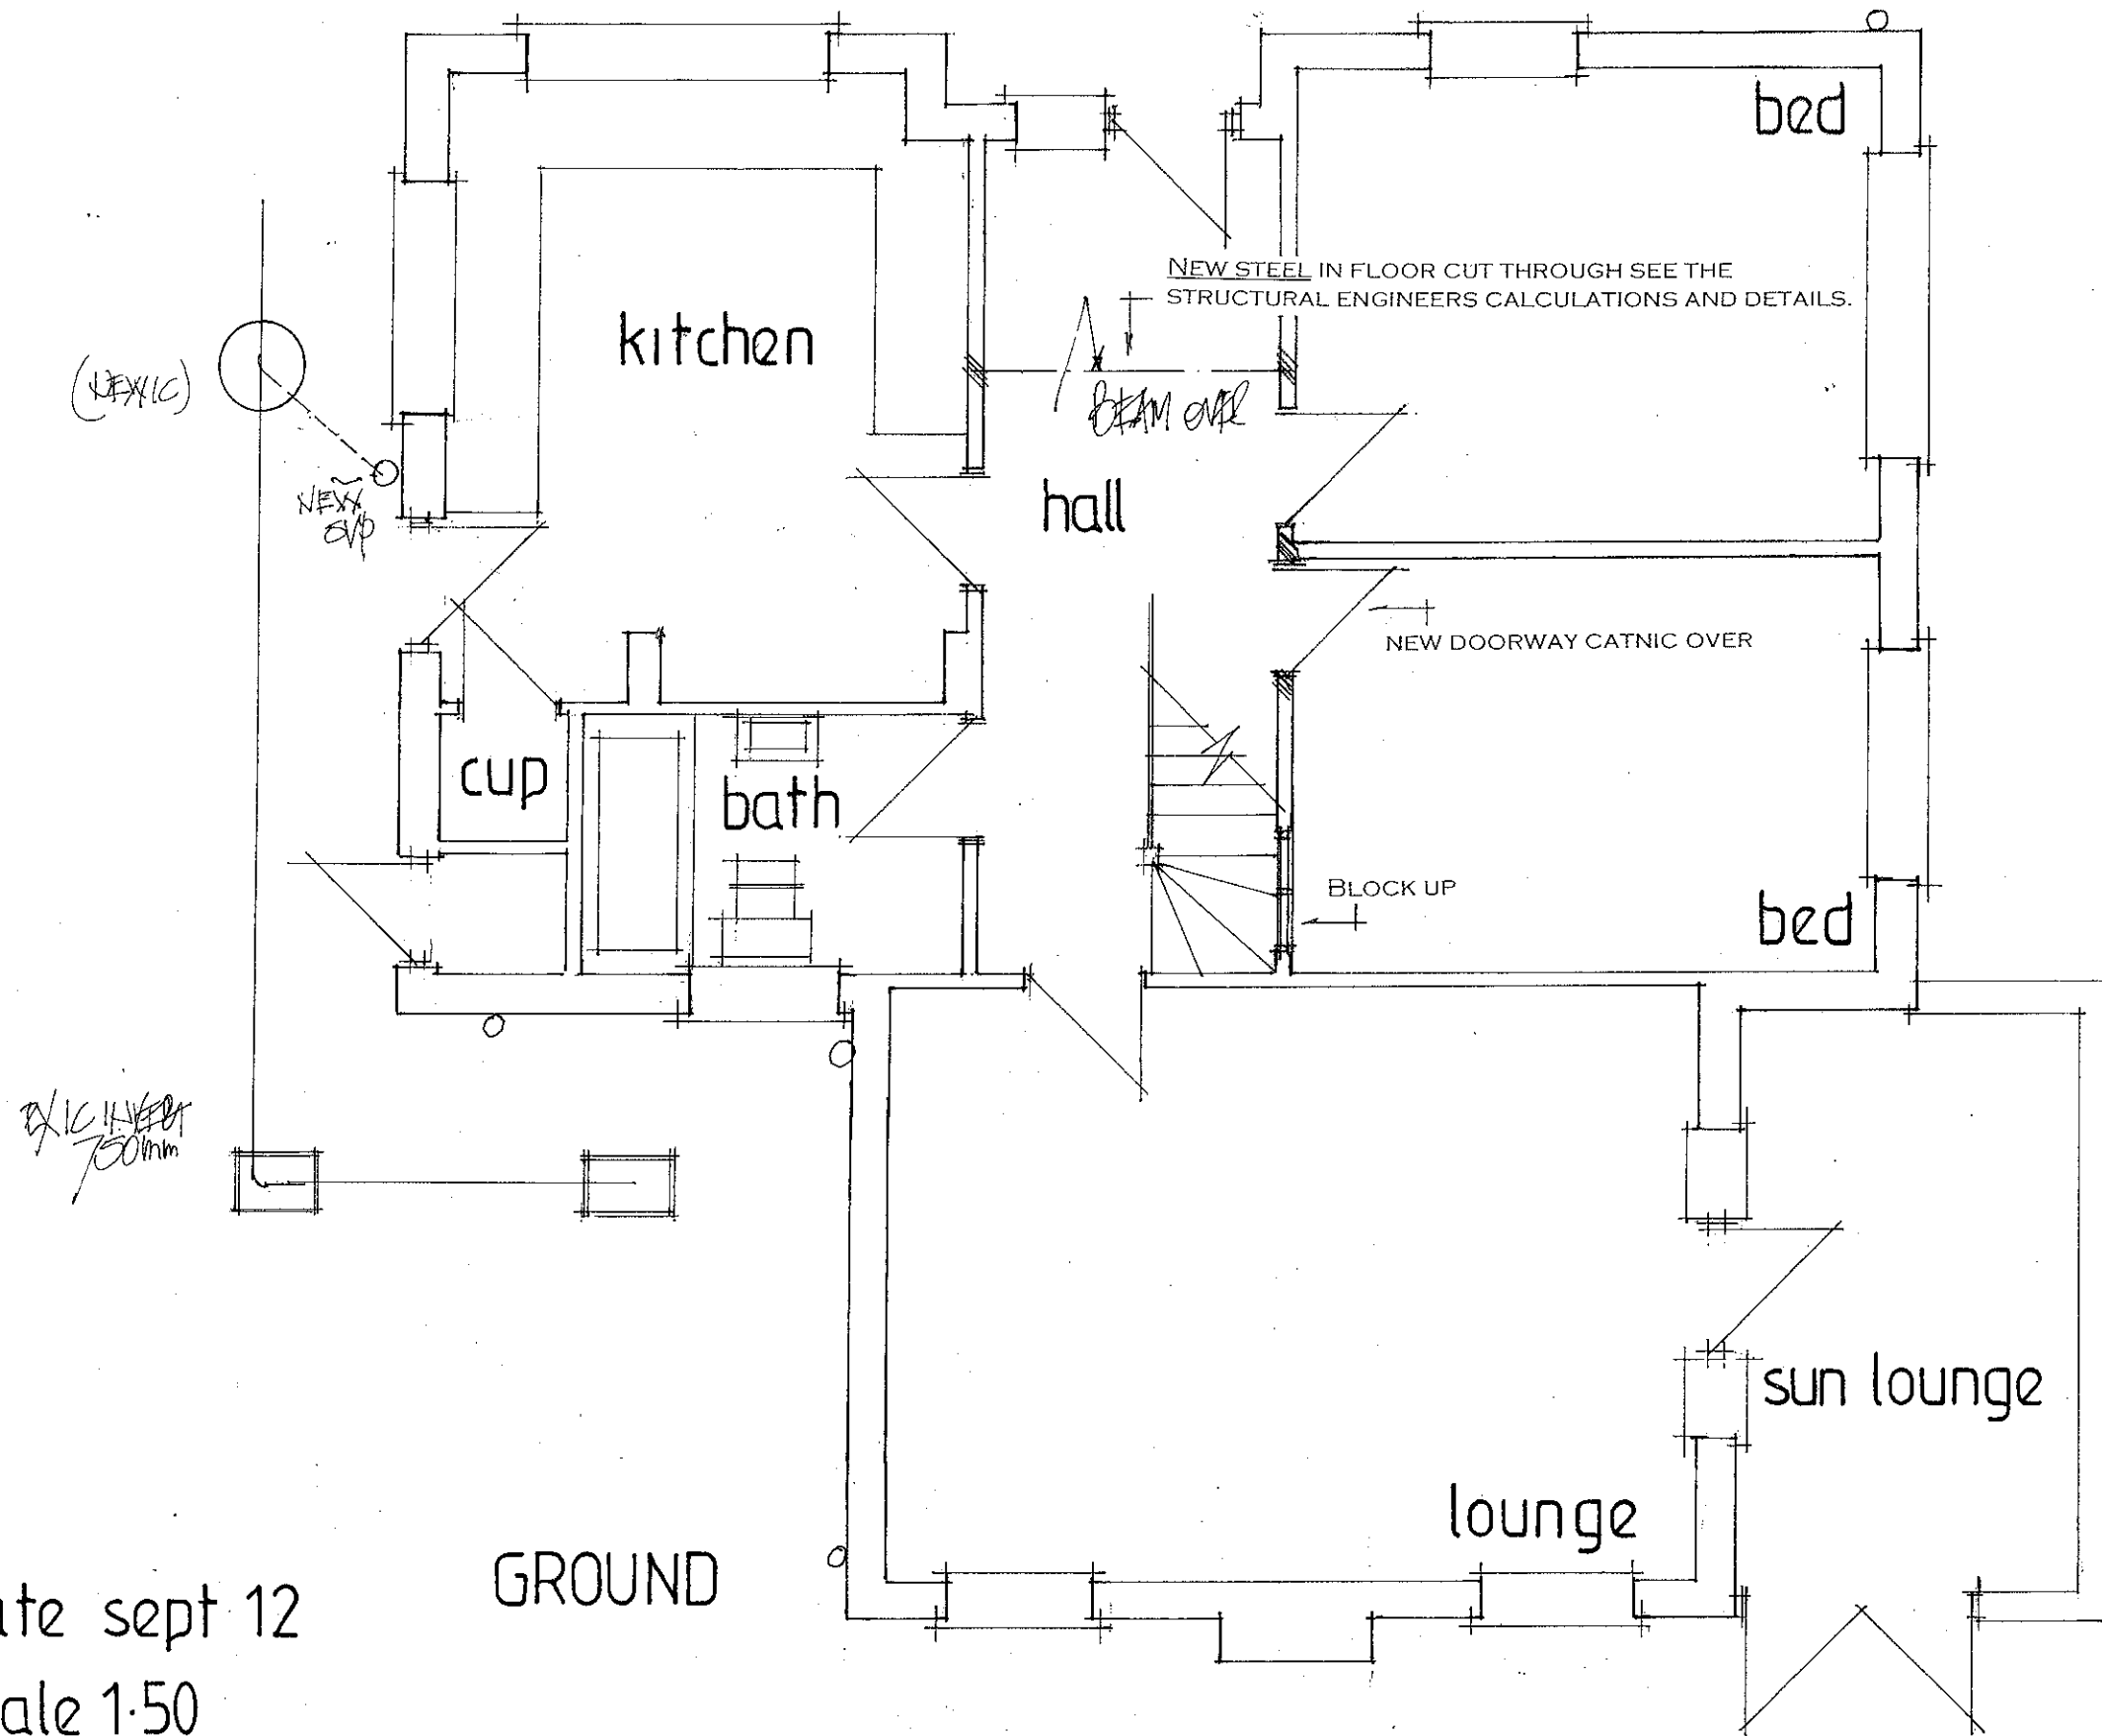

PROPOSED LAYOUT

date sept 12
scale 1:50

GROUND

PETER J. WALKER MRICS
CHARTERED SURVEYOR
182 SEAFRONT, HAYLING ISLAND, HANTS
PO11 9 AN

TEL: 02392 467571