



PHYSICAL SCALE IN METERS @ 1:100


NOTES:
This drawing has been produced solely for PLANNING/DESIGN.
Do not Scale from this Drawing except for planning purposes.
This drawing is the copyright of MF Designs Ltd.

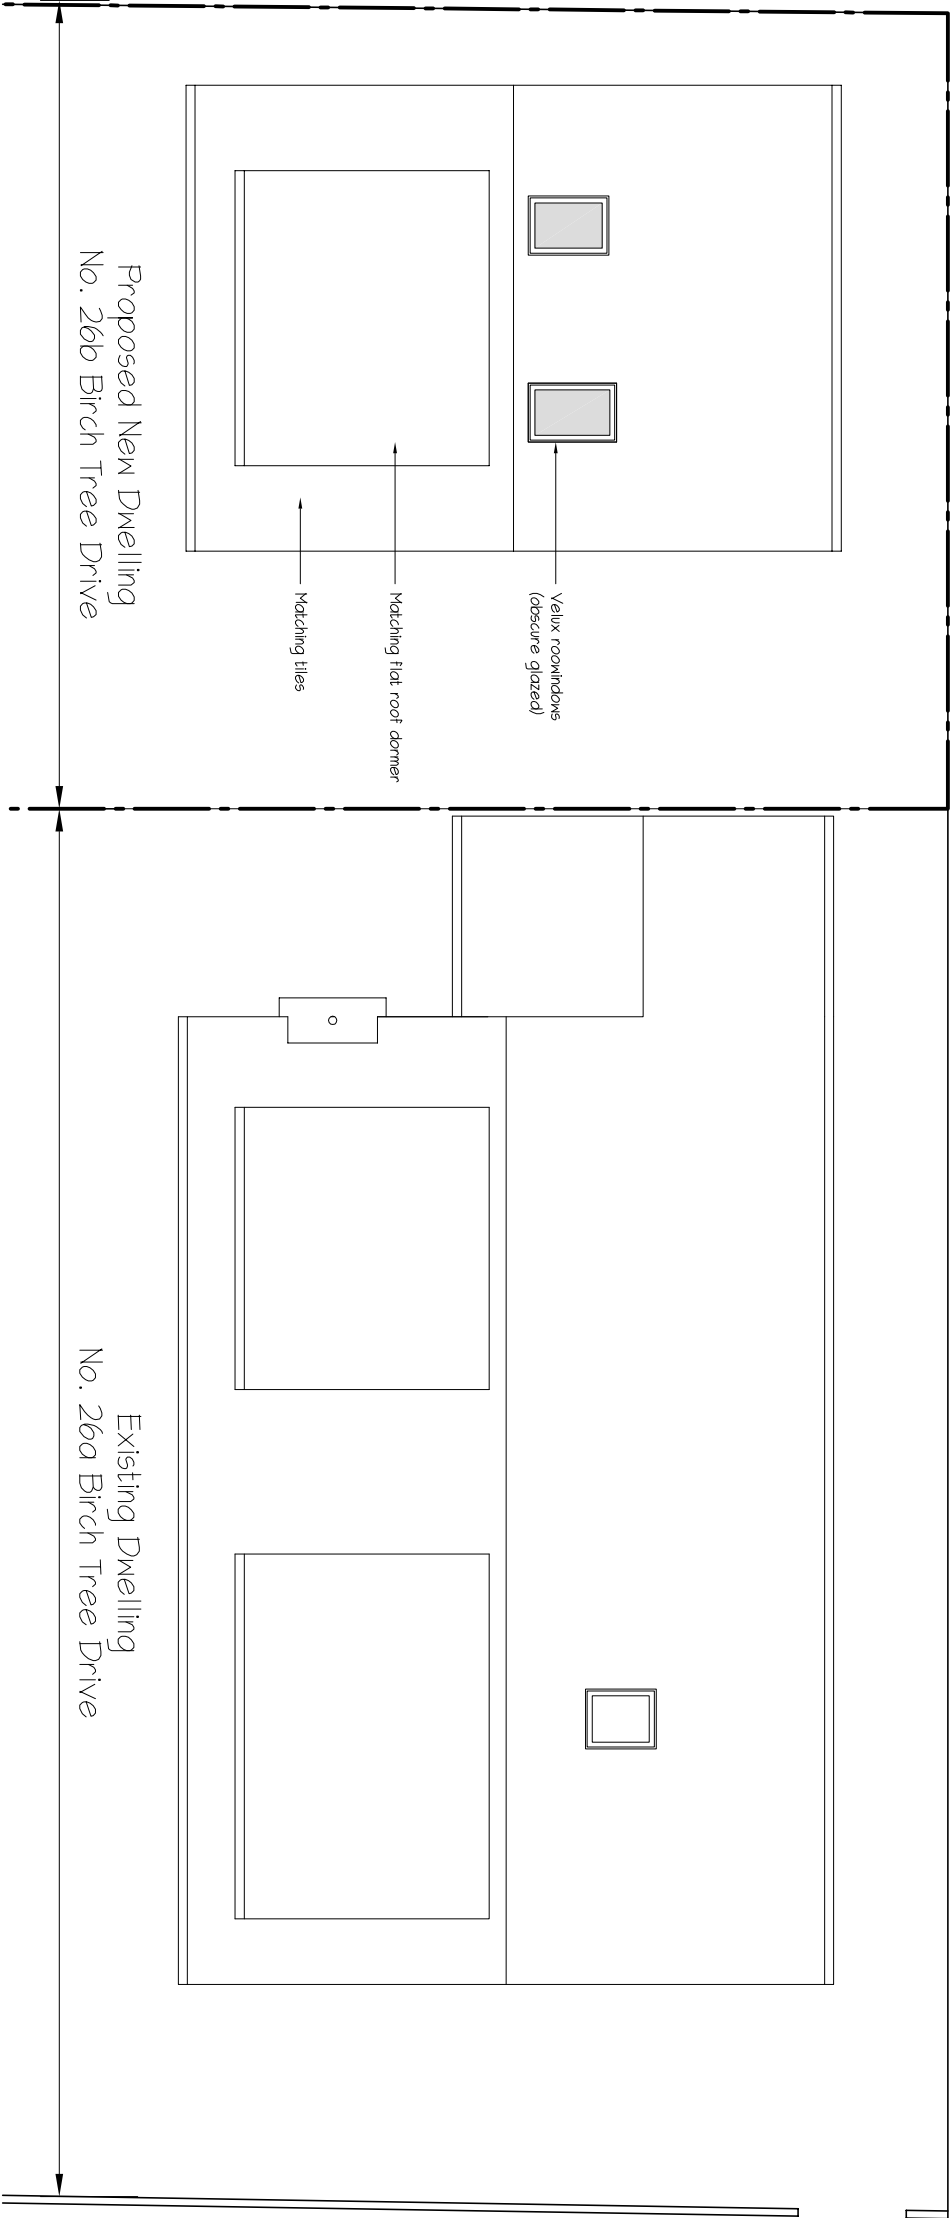


Roof Plan

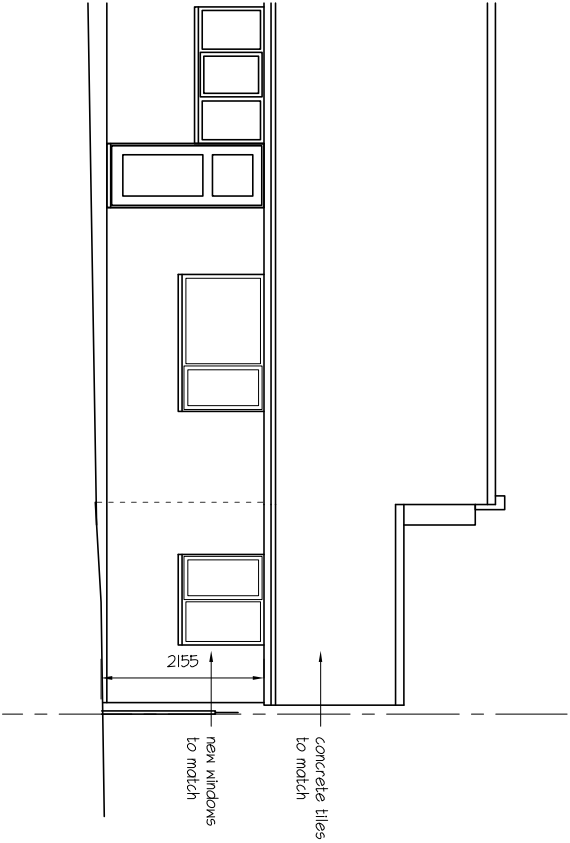

East Elevation

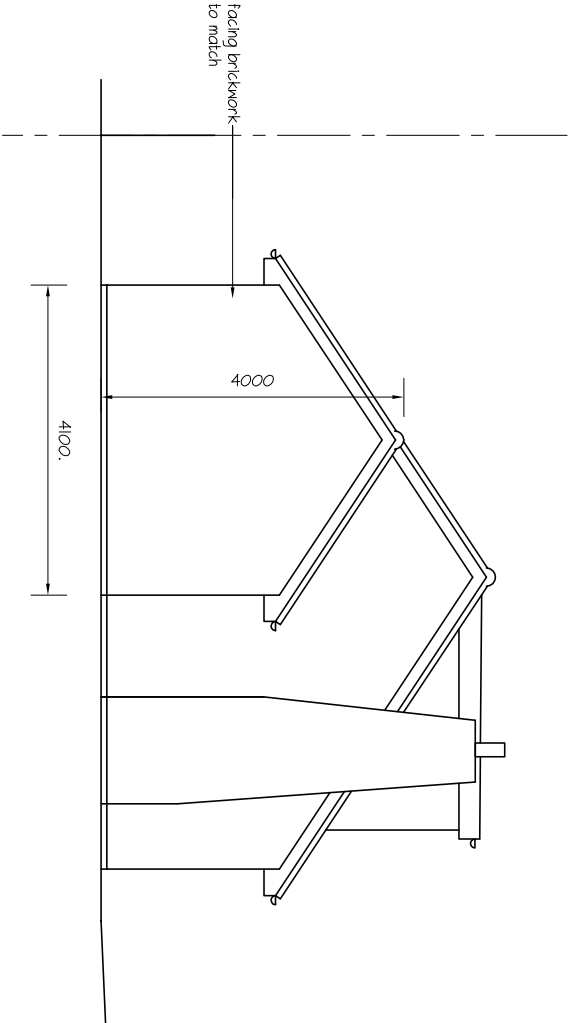

North Elevation

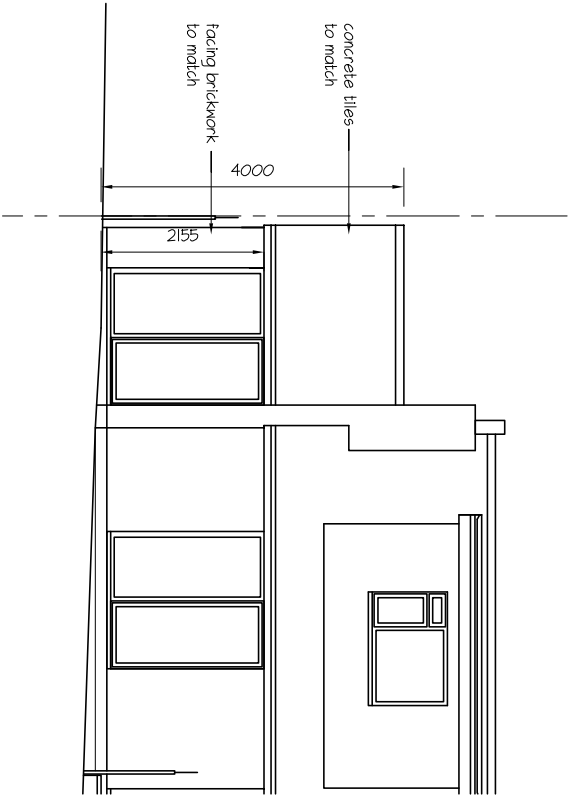

West Elevation

PROPOSED NEW DWELLING - ROOF PLAN & EXISTING DWELLING SIDE EXTENSION
Land Adjacent to 26a Birch Tree Drive, Emsworth

