


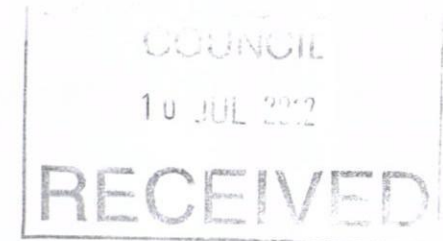


North (rear)



East



South (front)

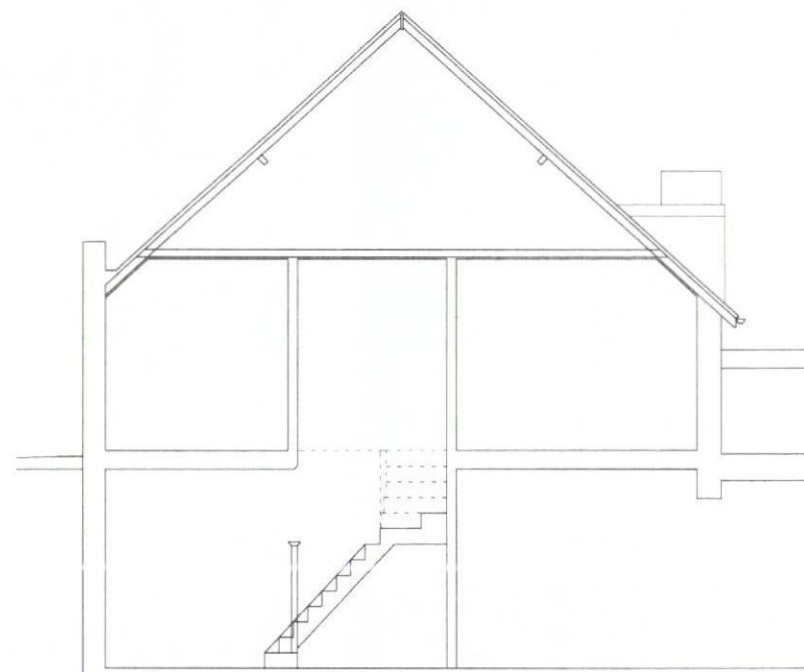

Typical Section

EXISTING SURVEY - ELEVATIONS & SECTION 25 Grove Road, Havant. PO9 1AR

mf designs ltd

Chartered Architects



12 Wensley Gardens • Emsworth • Hampshire • PO10 7RA U/I 01243 377766
 Director: Martin Farrer RIBA • Co Registration No.4507379 e admin@mfdesigns.org.uk

Date: June 2012 Job No: 3045
 Scale: 1:100 Drg No: 101