




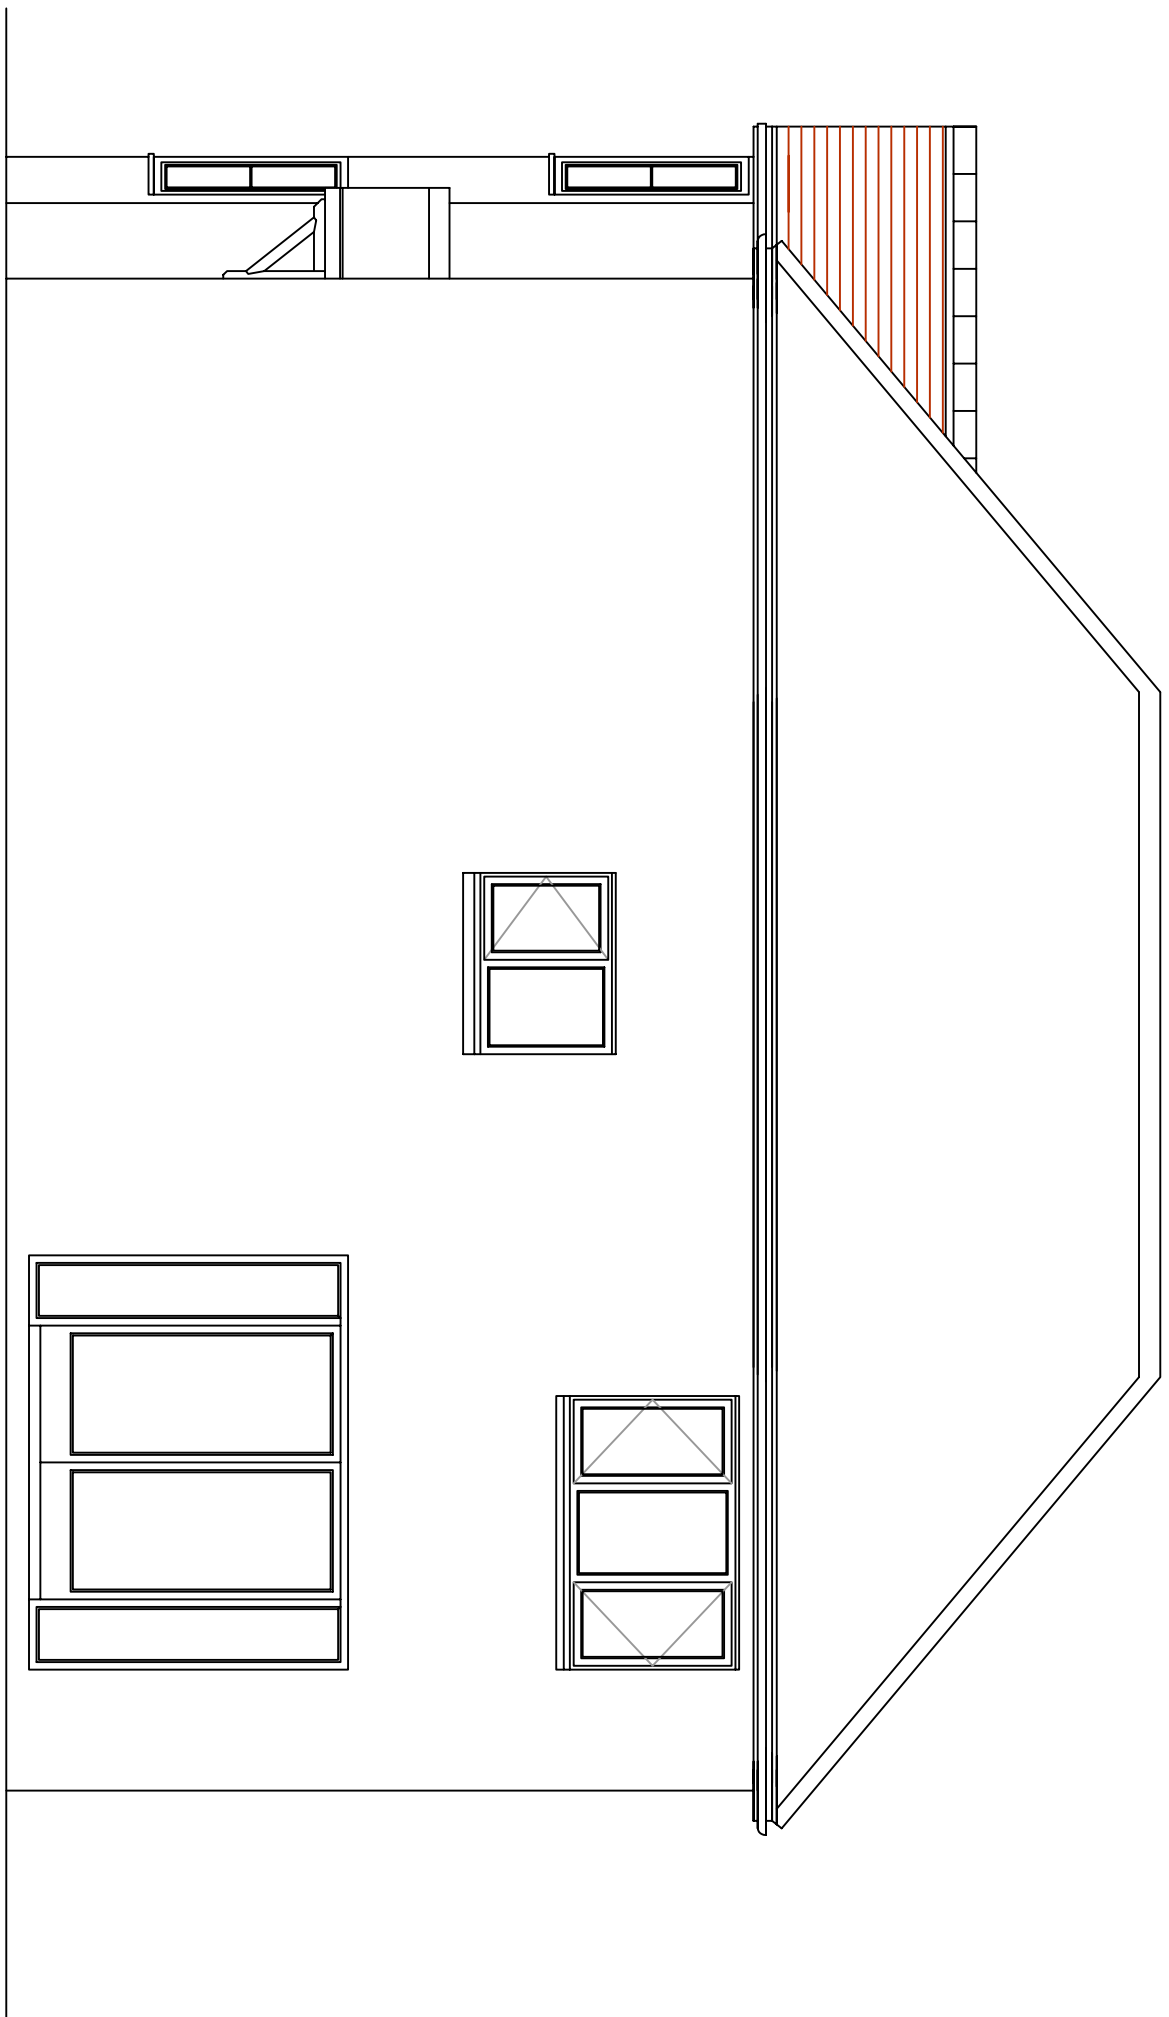


WEST

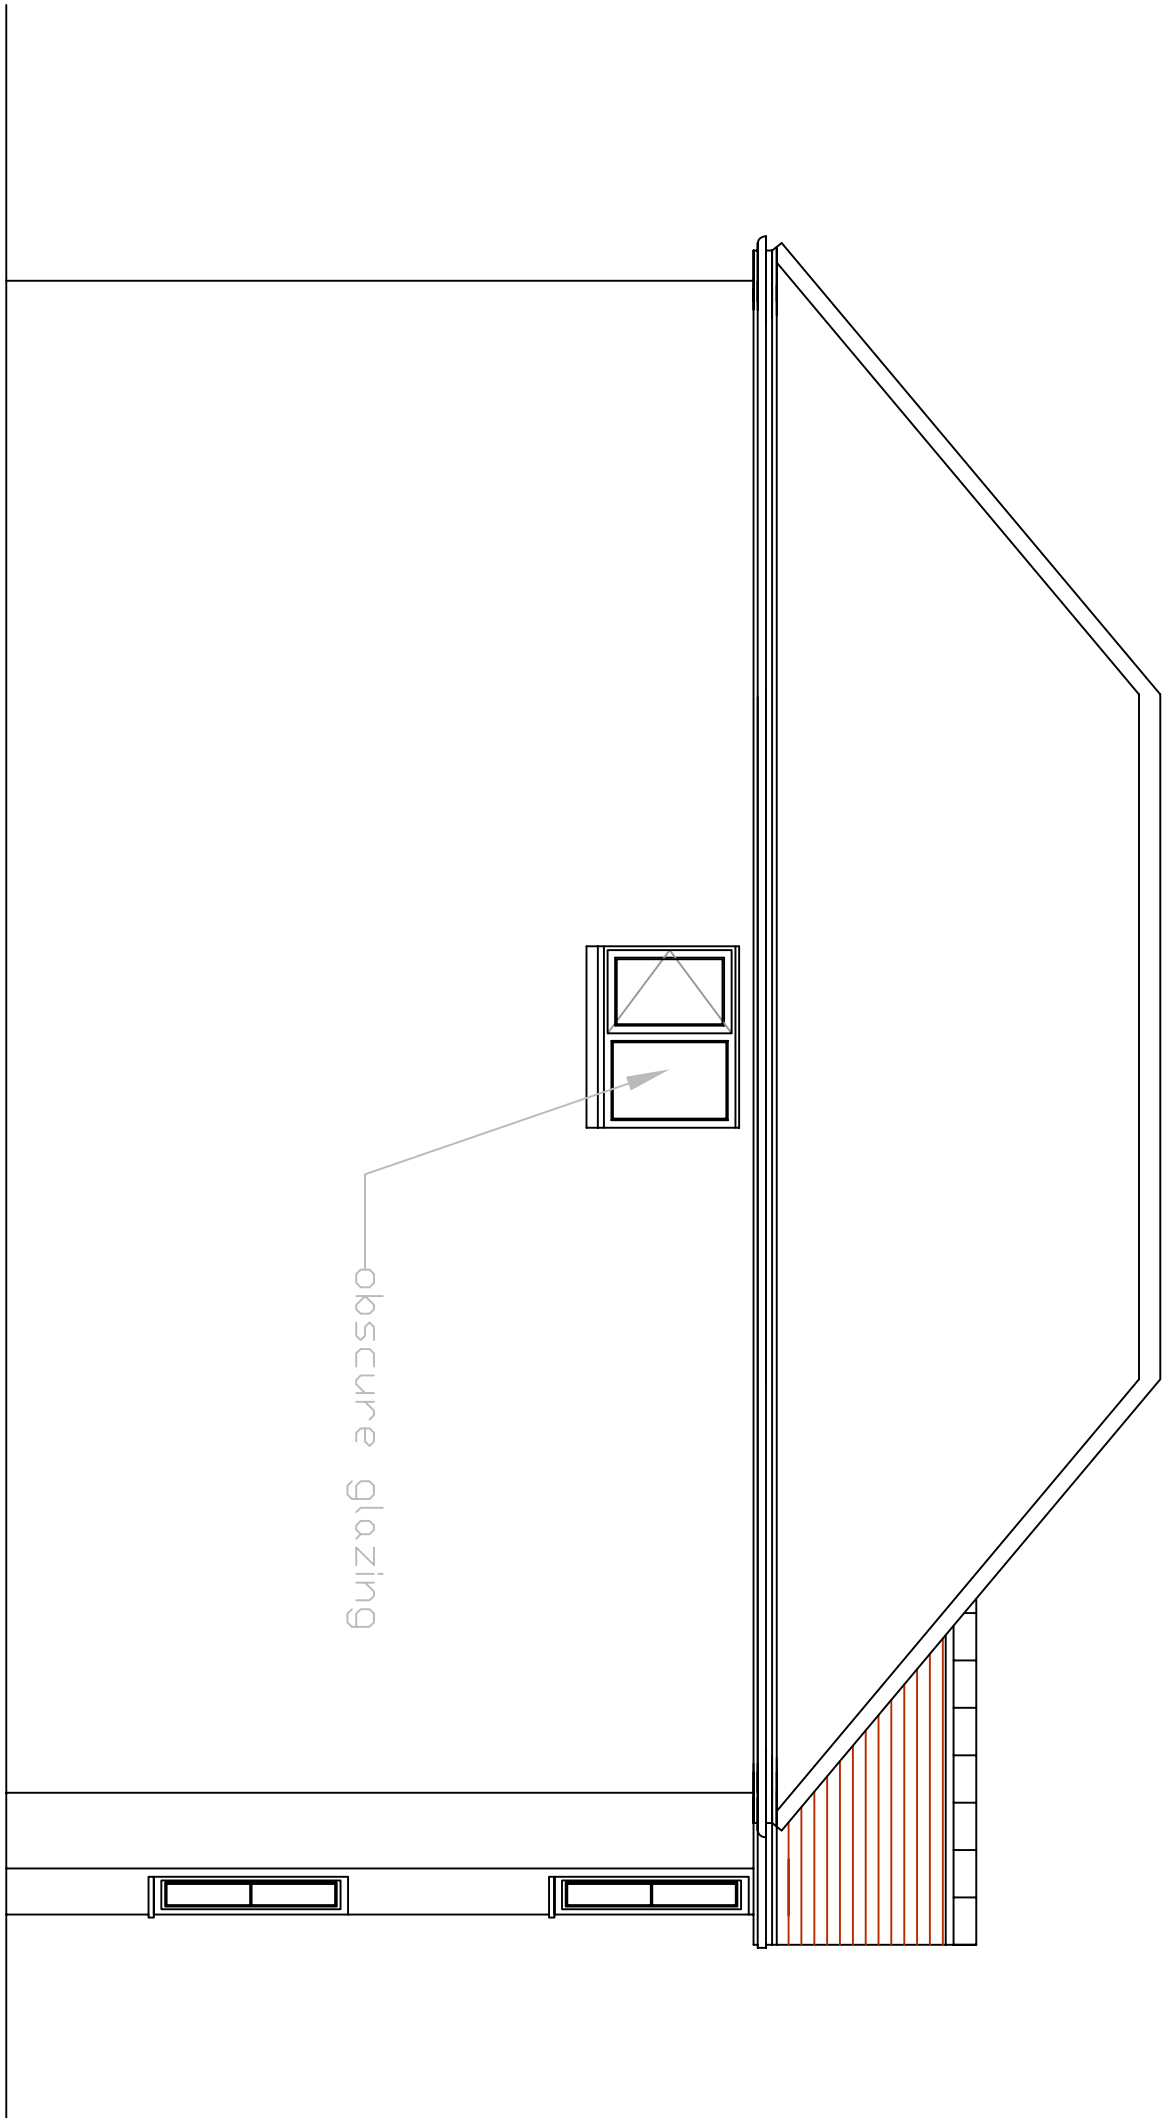


EAST

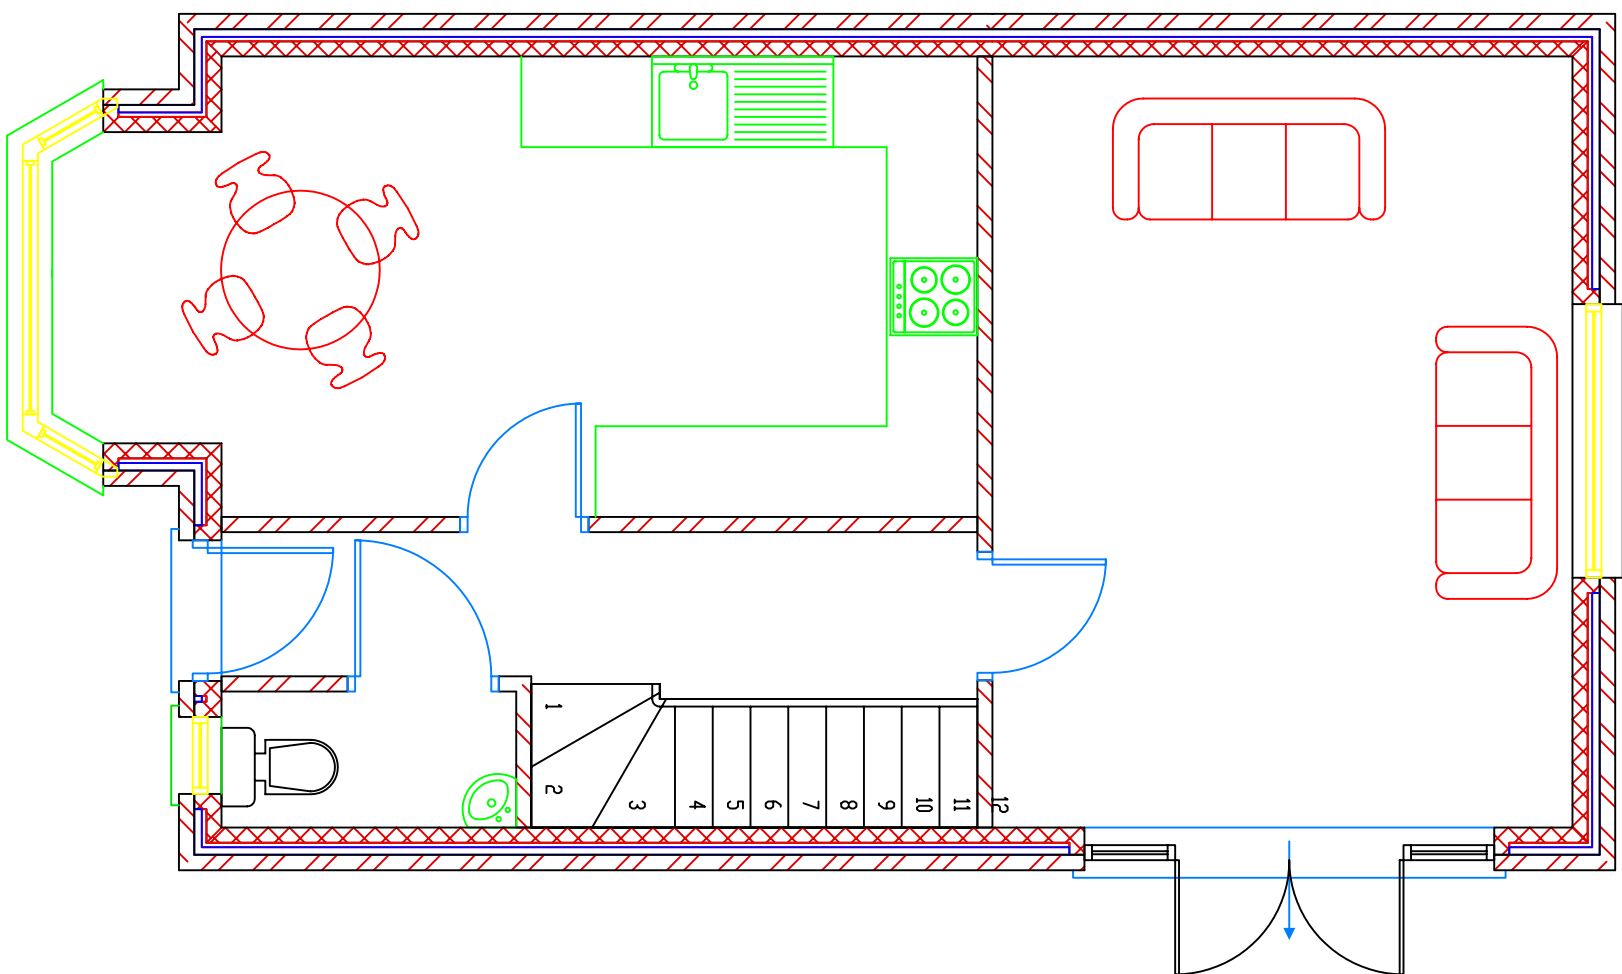


GROUND FLOOR

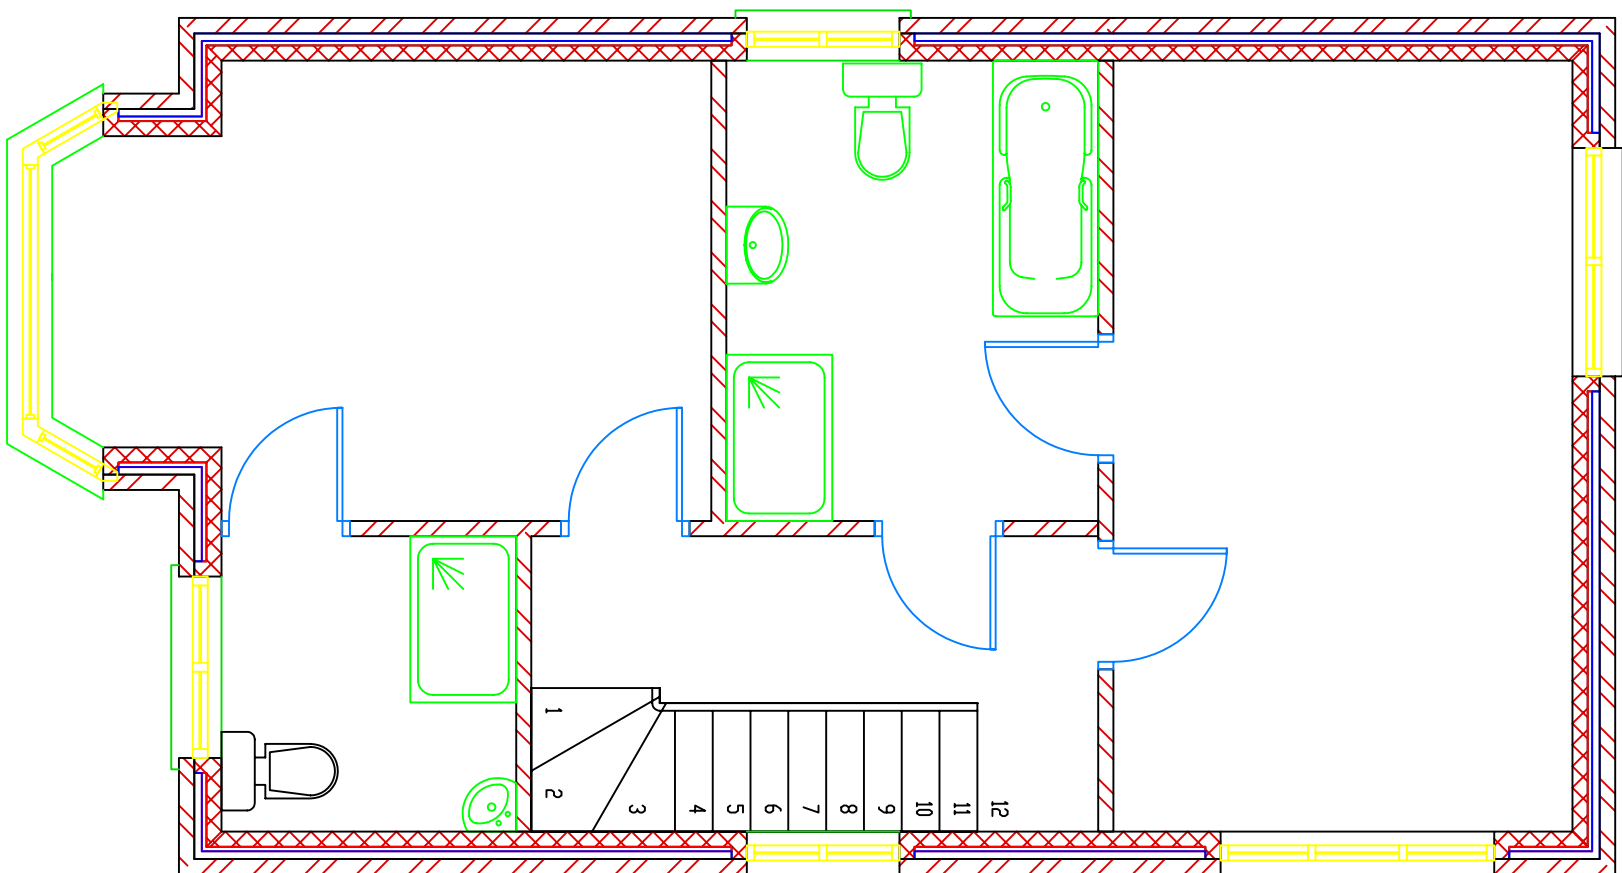

FIRST FLOOR

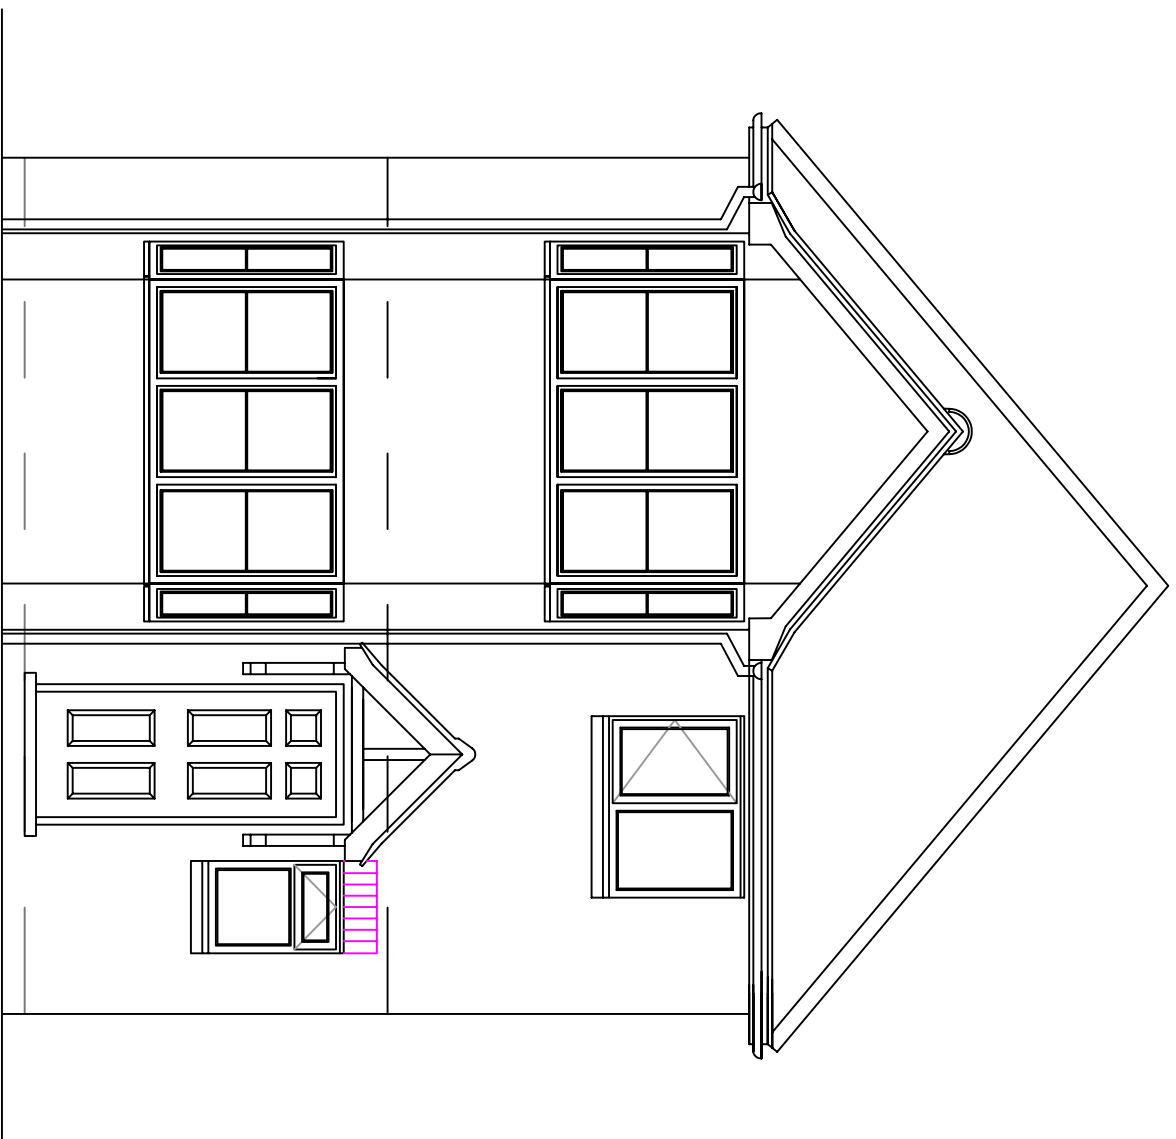

FRONT

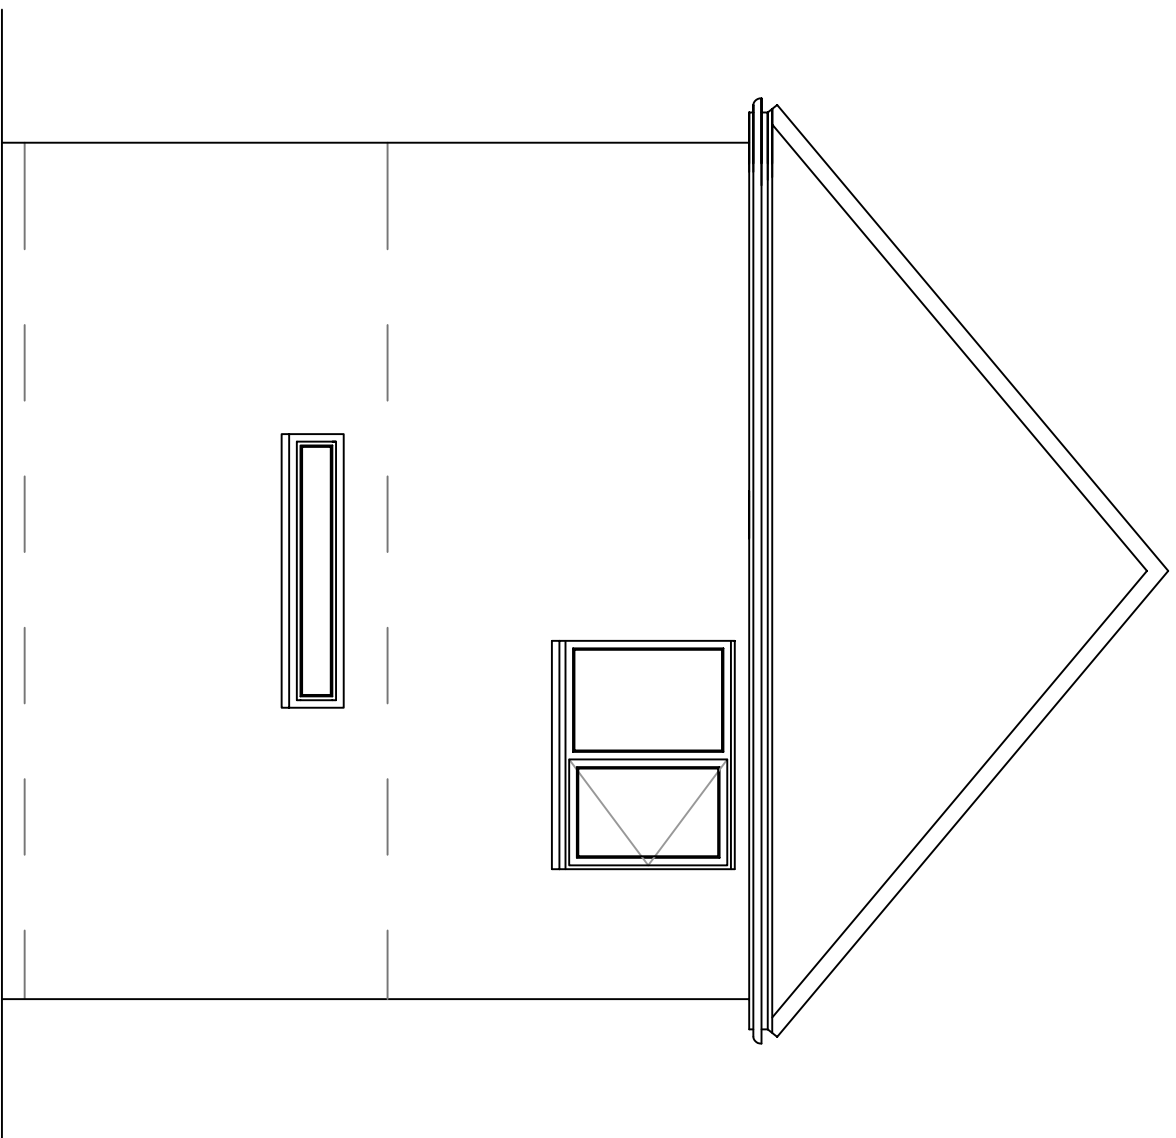

REAR

|     |                |      |
|-----|----------------|------|
| No. | Revision/Issue | Date |
|     |                |      |
|     |                |      |

Print Name and Address  
STEPHEN JUPP MRTPI  
CHARTERED TOWN PLANNER  
348 CHICHESTER ROAD  
BOGNOR REGIS  
PO21 5BX  
T: 01243 822113  
E: steve@planning-solutions.co.uk

Project Name and Address  
Proposed Plans & Elevations  
Proposed Dwelling  
Land At Summerhill Rd  
WATERLOOVILLE

|         |            |       |
|---------|------------|-------|
| Project | OTH/       | Sheet |
| Date    | 10.04.2012 | 3     |
| Scale   | 1:50 @ A1  |       |