


PROPOSED REAR AND SIDE ELEVATIONS

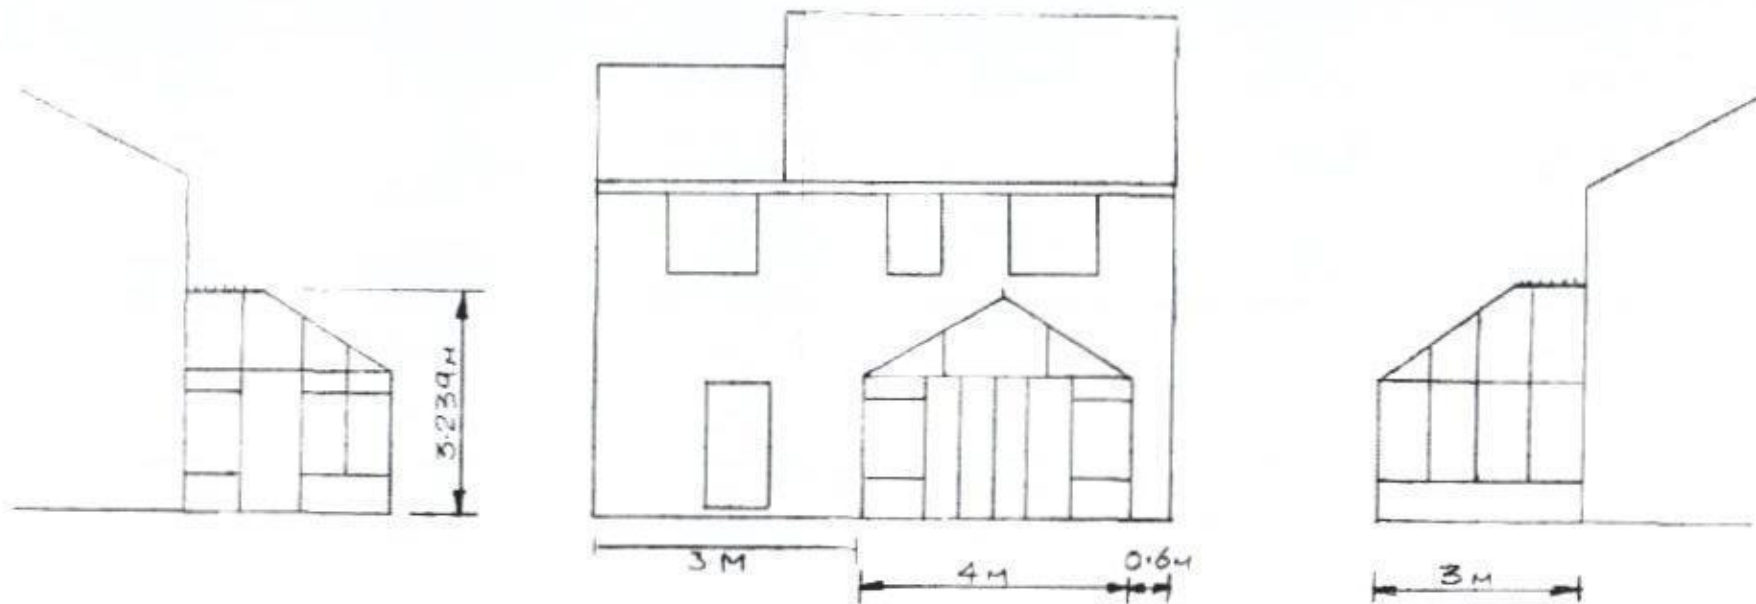

12 PENFOLD WAY PROPOSED
REAR AND SIDE ELEVATIONS
SCALE APPROXIMATELY 1:111