



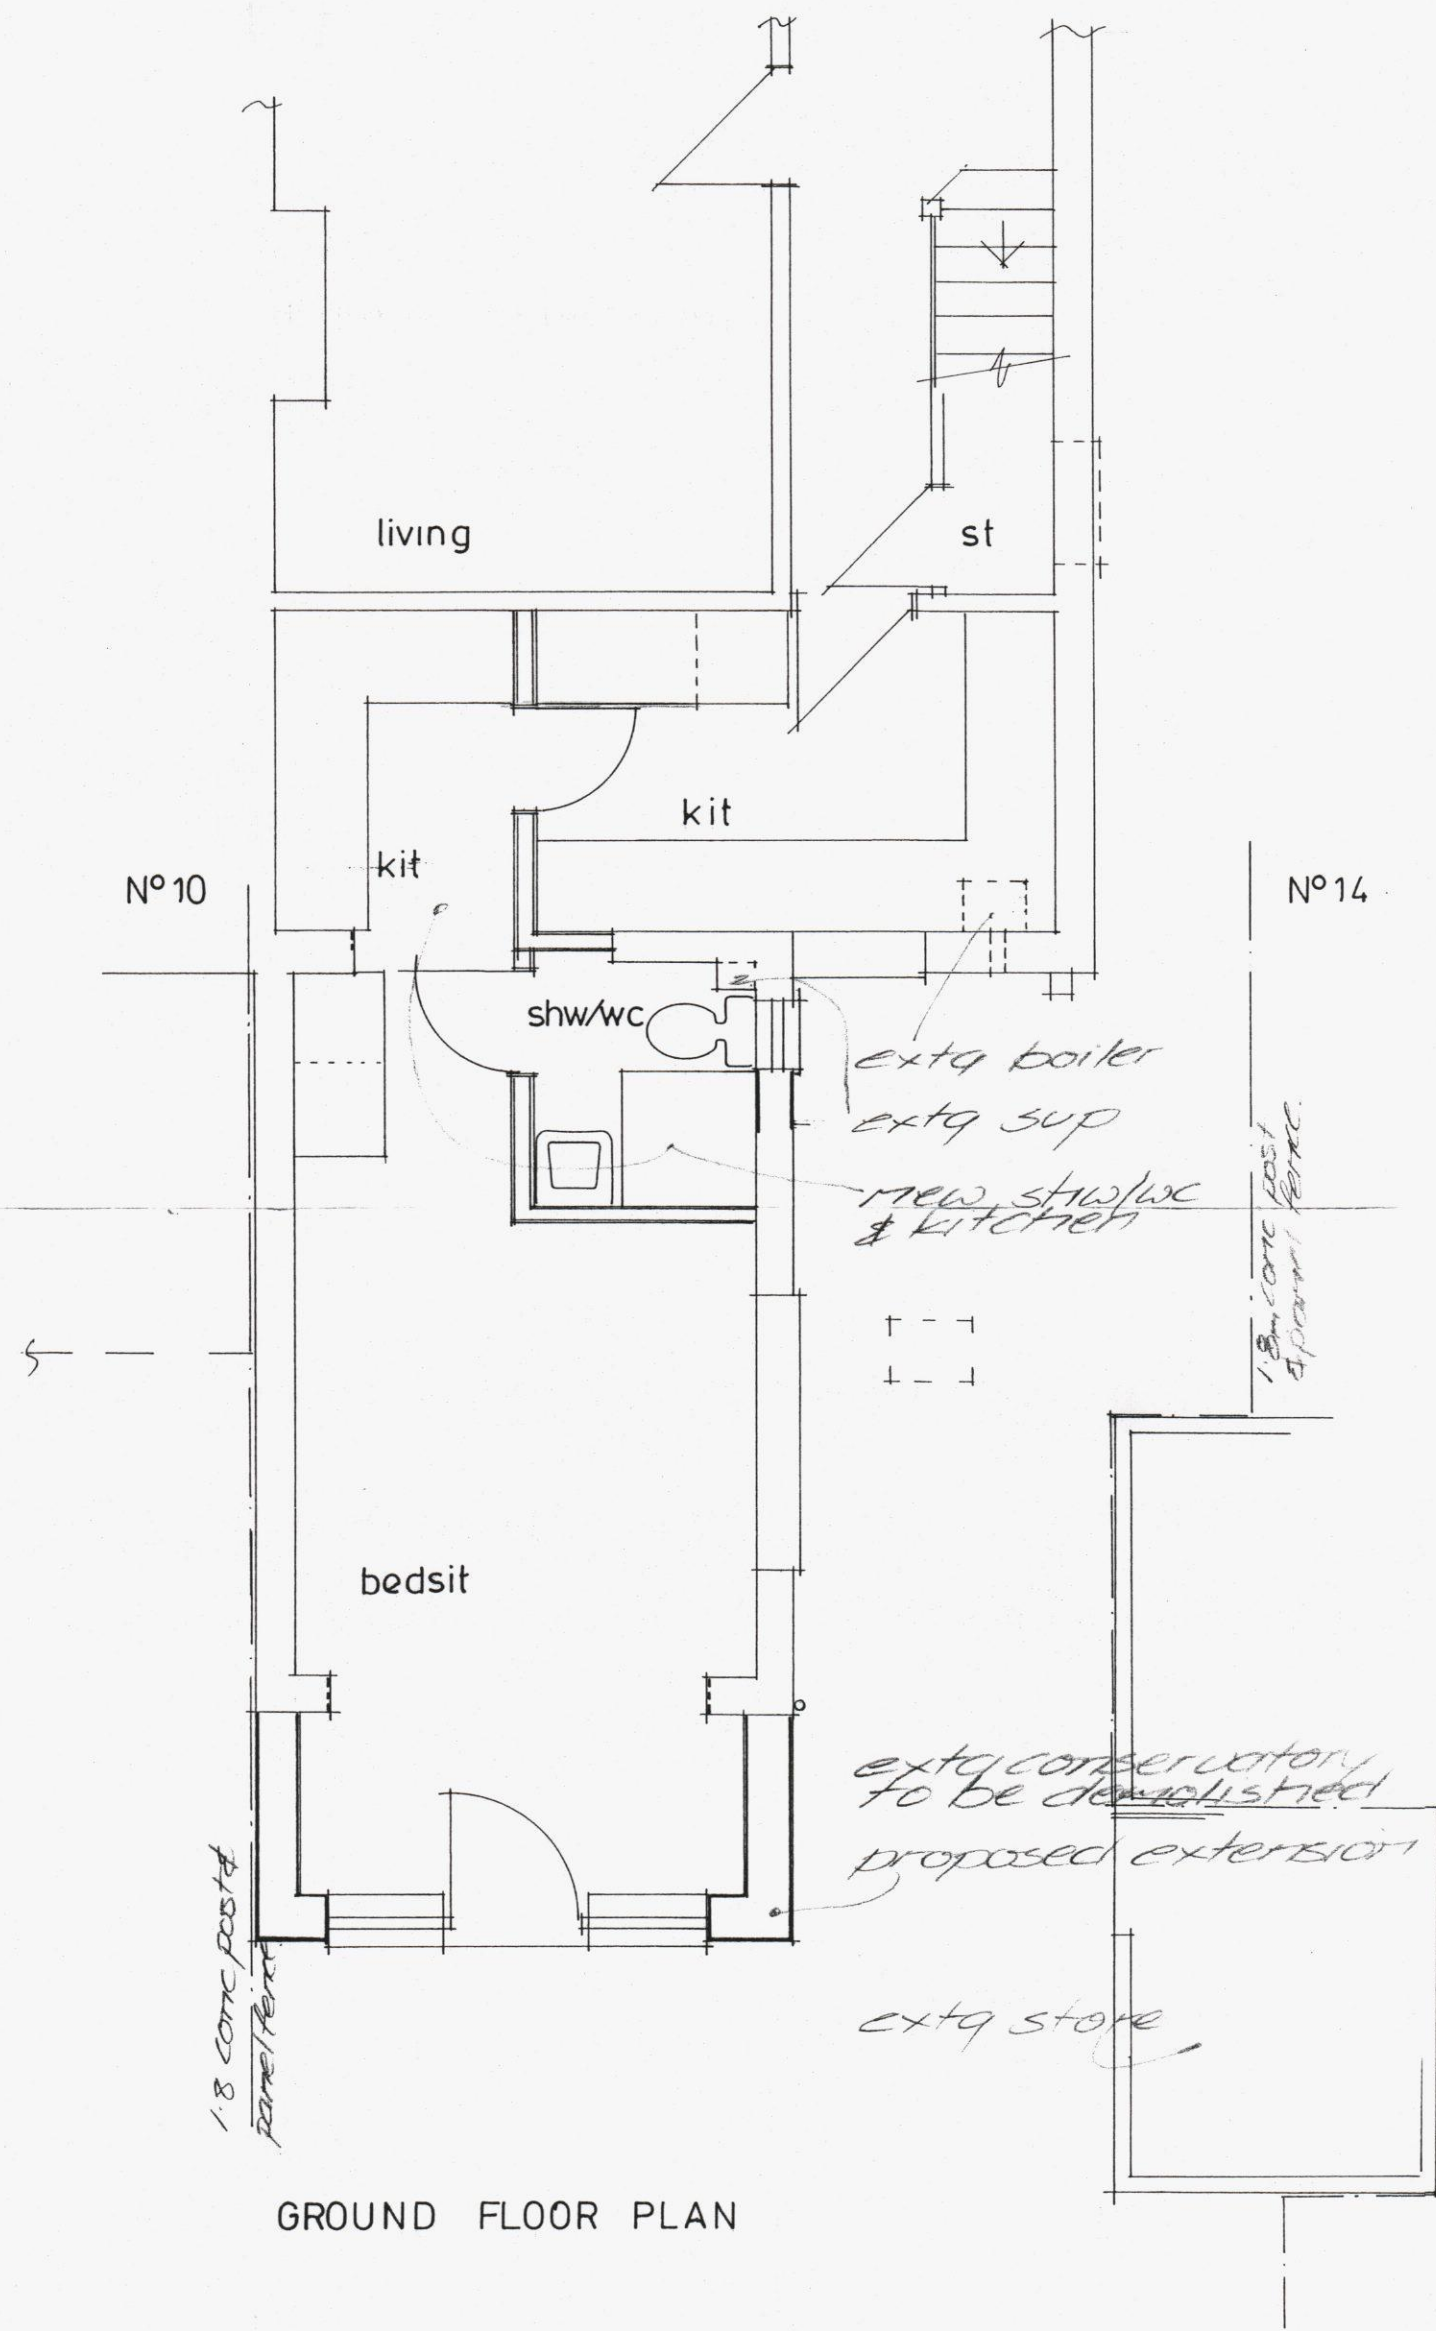

GROUND FLOOR PLAN

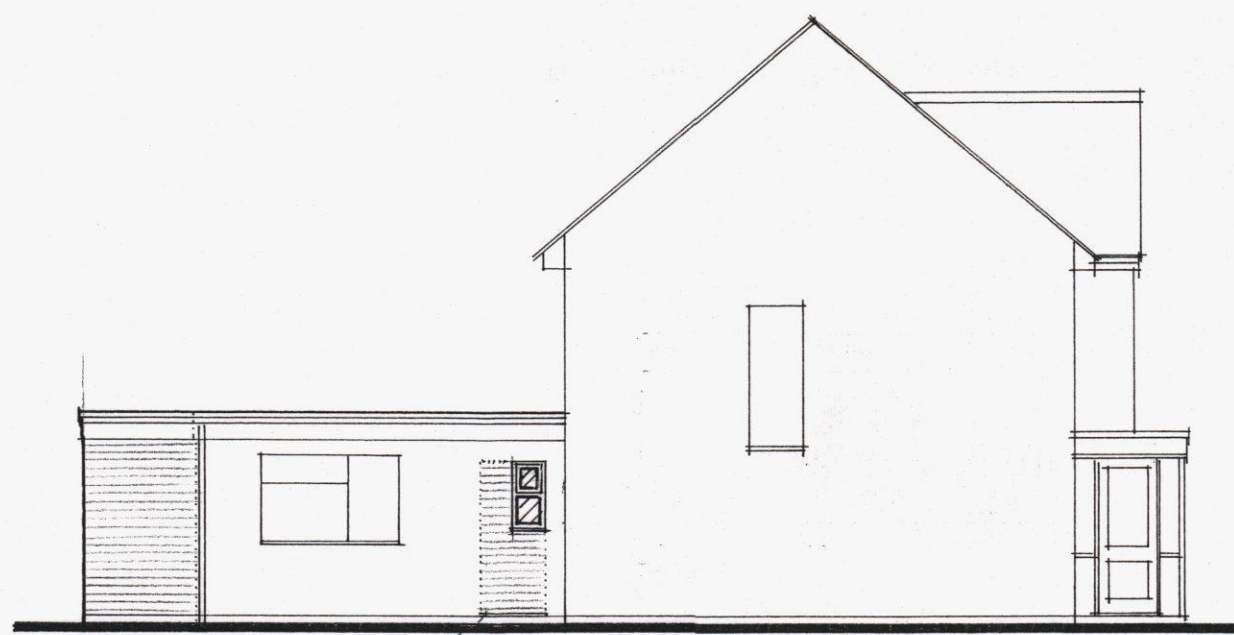


EAST ELEV




NORTH ELEV

*face brickwork to match extg
upvc window/door
facia & r.w. goods
extg roof to be
thermally upgraded
& recovered*


*extg door to be
replaced & bricked
up with new glazed
window*

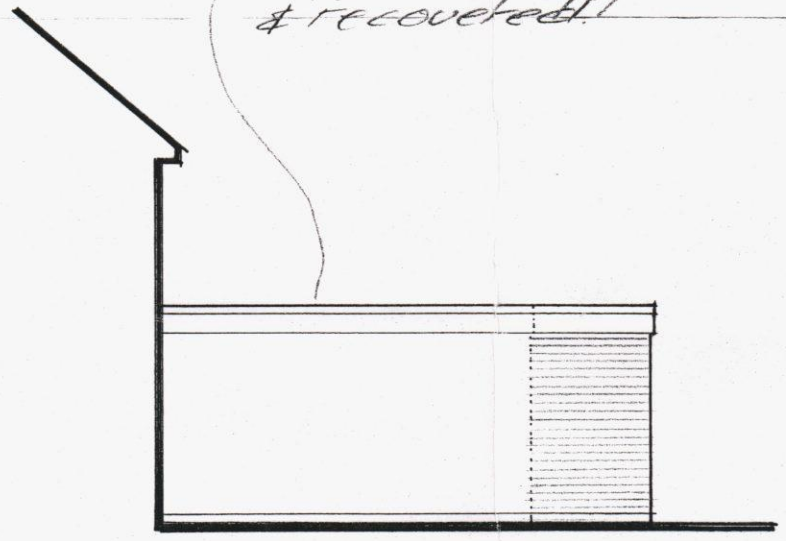

SOUTH ELEV

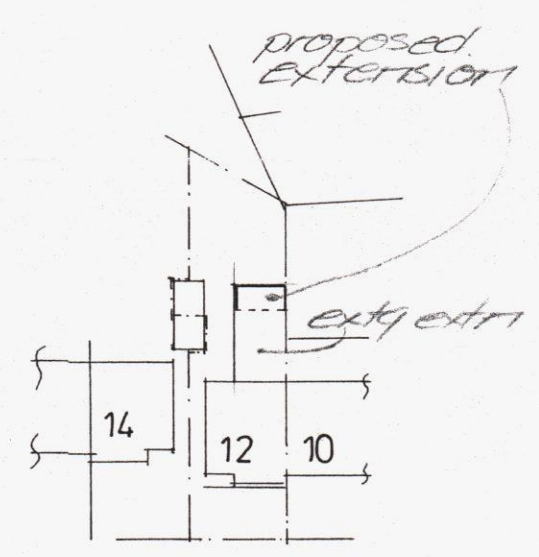

Redbridge Grove
BLOCK PLAN 1:500

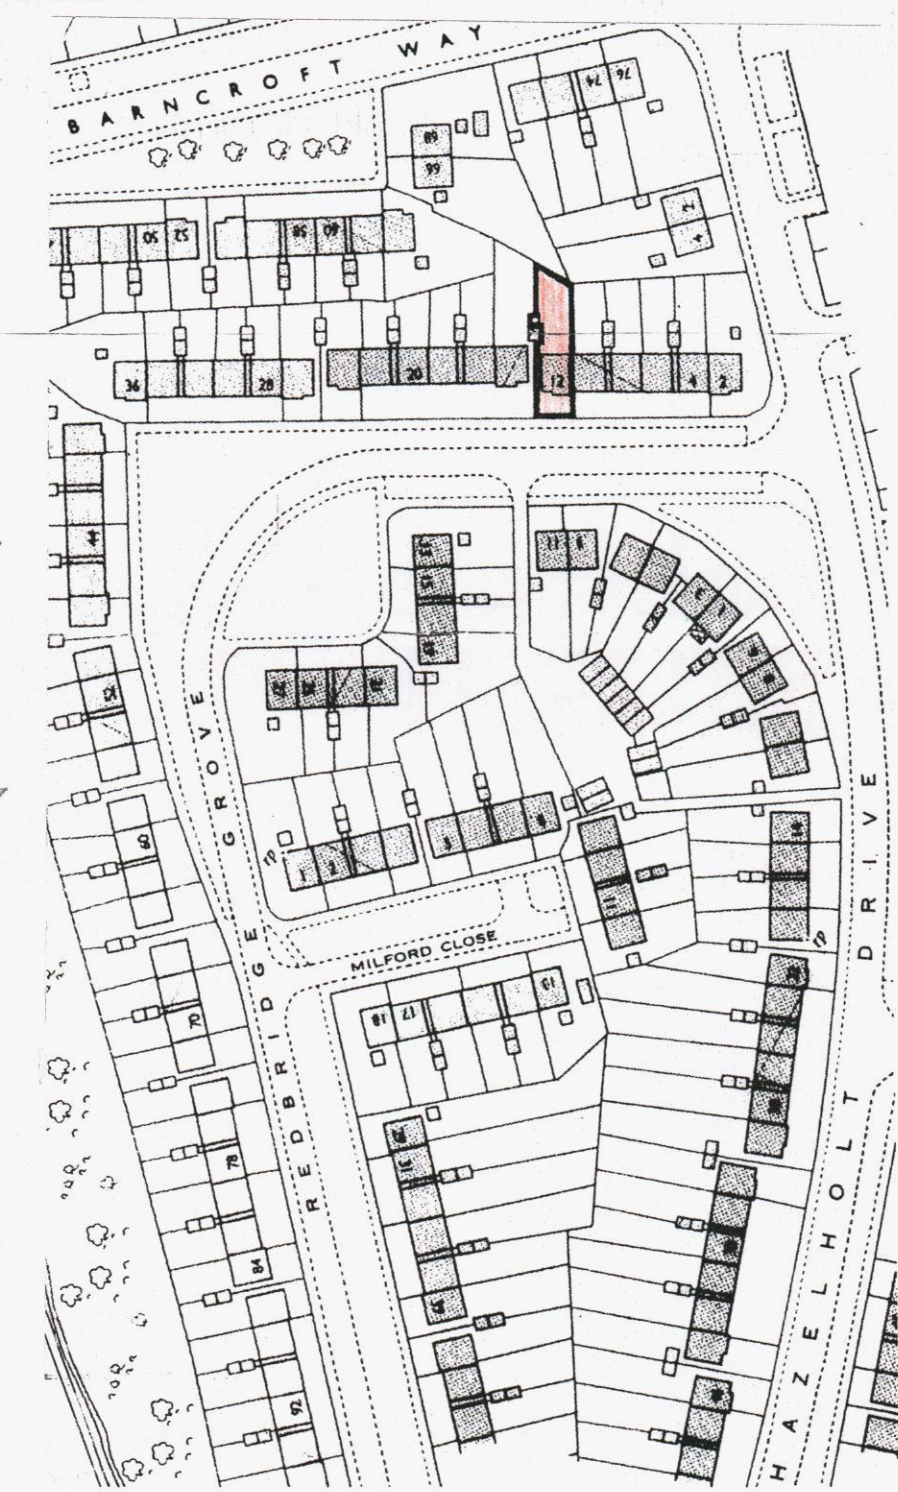

LOCATION PLAN 1:1250

Based upon the Ordnance Survey
14250 map, with the permission
of the Controller of H. M. Stationery
Office, © Crown Copyright, AR 189995

31/8/12 A door to kitchen added.

HAVANT BOROUGH
COUNCIL
03 SEP 2012

 Ayles & Associates ARCHITECTURAL DESIGN CONSULTANTS		44B West Street Porchester, Fareham, Hants. PO16 9UN Tel: 023 9238 3162 Fax: 023 9237 2500 Mob: 07759870675	
CLIENT	Mr A Eggleton	DRAWN	ta
PROJECT	Alterations & Extension to 12 Redbridge Grove Bedhampton Havant	SCALE	1:50
DRAWING	PLAN & ELEVATIONS as proposed	DRAWING N°	11 20/03
DATE	31/8/12	REVISION	