


PROPOSED NEW DOUBLE GARAGE 6, ST. CATHERINES ROAD, HAYLING ISLAND, HANTS.

date june 12
scale 1:50 1:100

PETER J. WALKER MRICS
CHARTERED SURVEYOR
182 SLAFRONT, HAYLING ISLAND, HANTS
PO11 9 AN

TEL: 02392 467571

NOTE CHECK ALL MEASUREMENTS ON SITE PRIOR TO
THE COMMENCEMENT OF WORK.

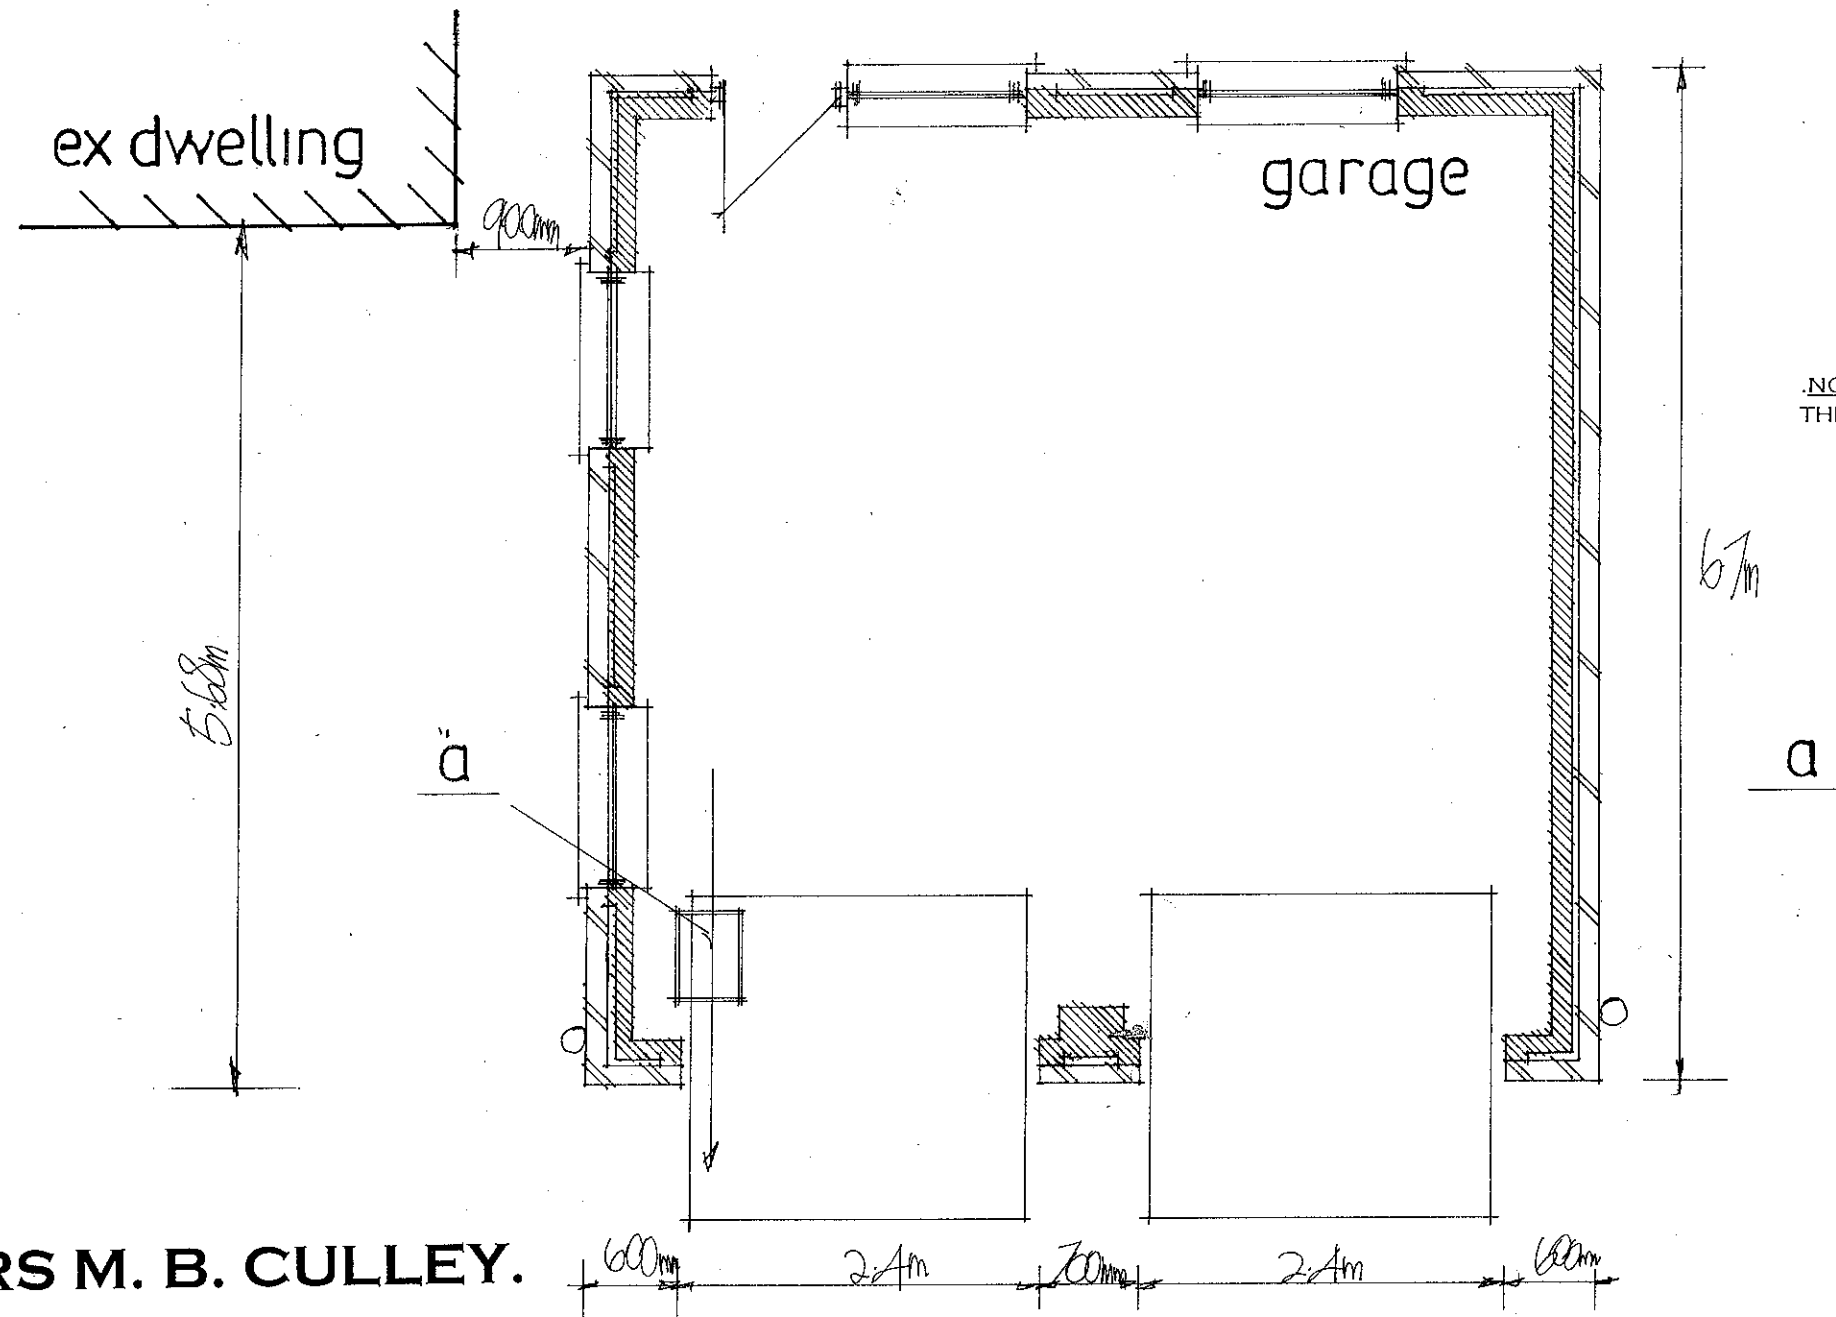

DRAINS UNDER NEW BUILDING TO BE EXPOSED AND
ENCASED IN 150MM CONCRETE AND PROTECTED WITH
LINTELS THROUGH FOUNDATIONS. EXISTING
INSPECTION CHAMBER FITTED WITH A DOUBLE SEAL
SCREW DOWN COVER AND FRAME.

FOR MR & MRS M. B. CULLEY.

