


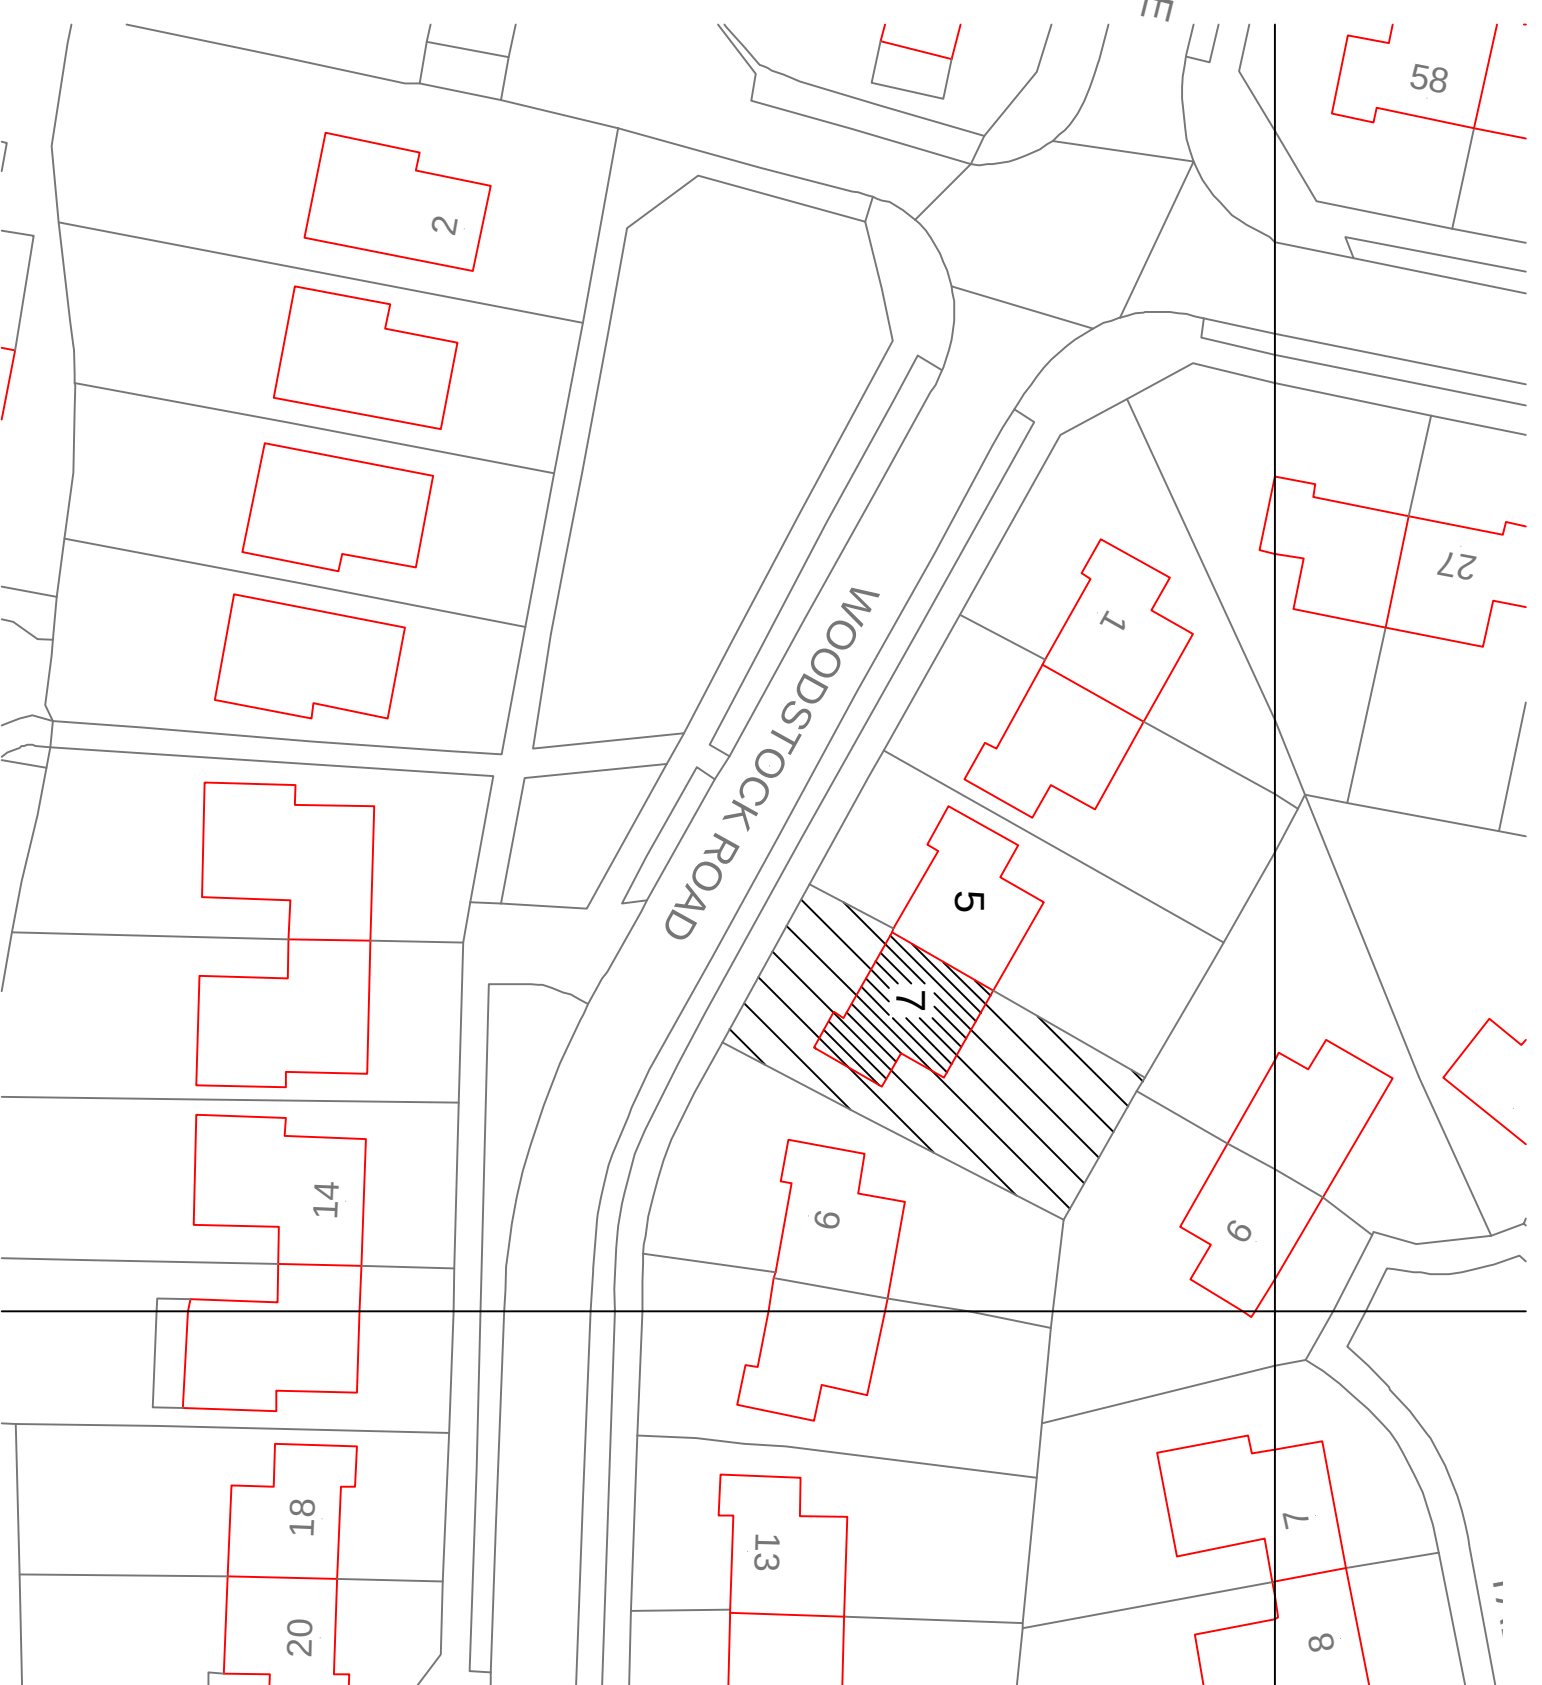

PLANNING BY DESIGN

www.planningbydesign.co.uk

E-mail: dave-cms@live.co.uk

Mobile: 07970 046996

PROJECT:

Extension to existing dwelling

Mr & Mrs Gillman
7 Woodstock Road
Bedhampton
Havant
PO9 3HX

SCALE: A4 @ 2:1

DATE: 14th May 2012

DRAWING NO'S: CMS/309

Title:

Block Plan