


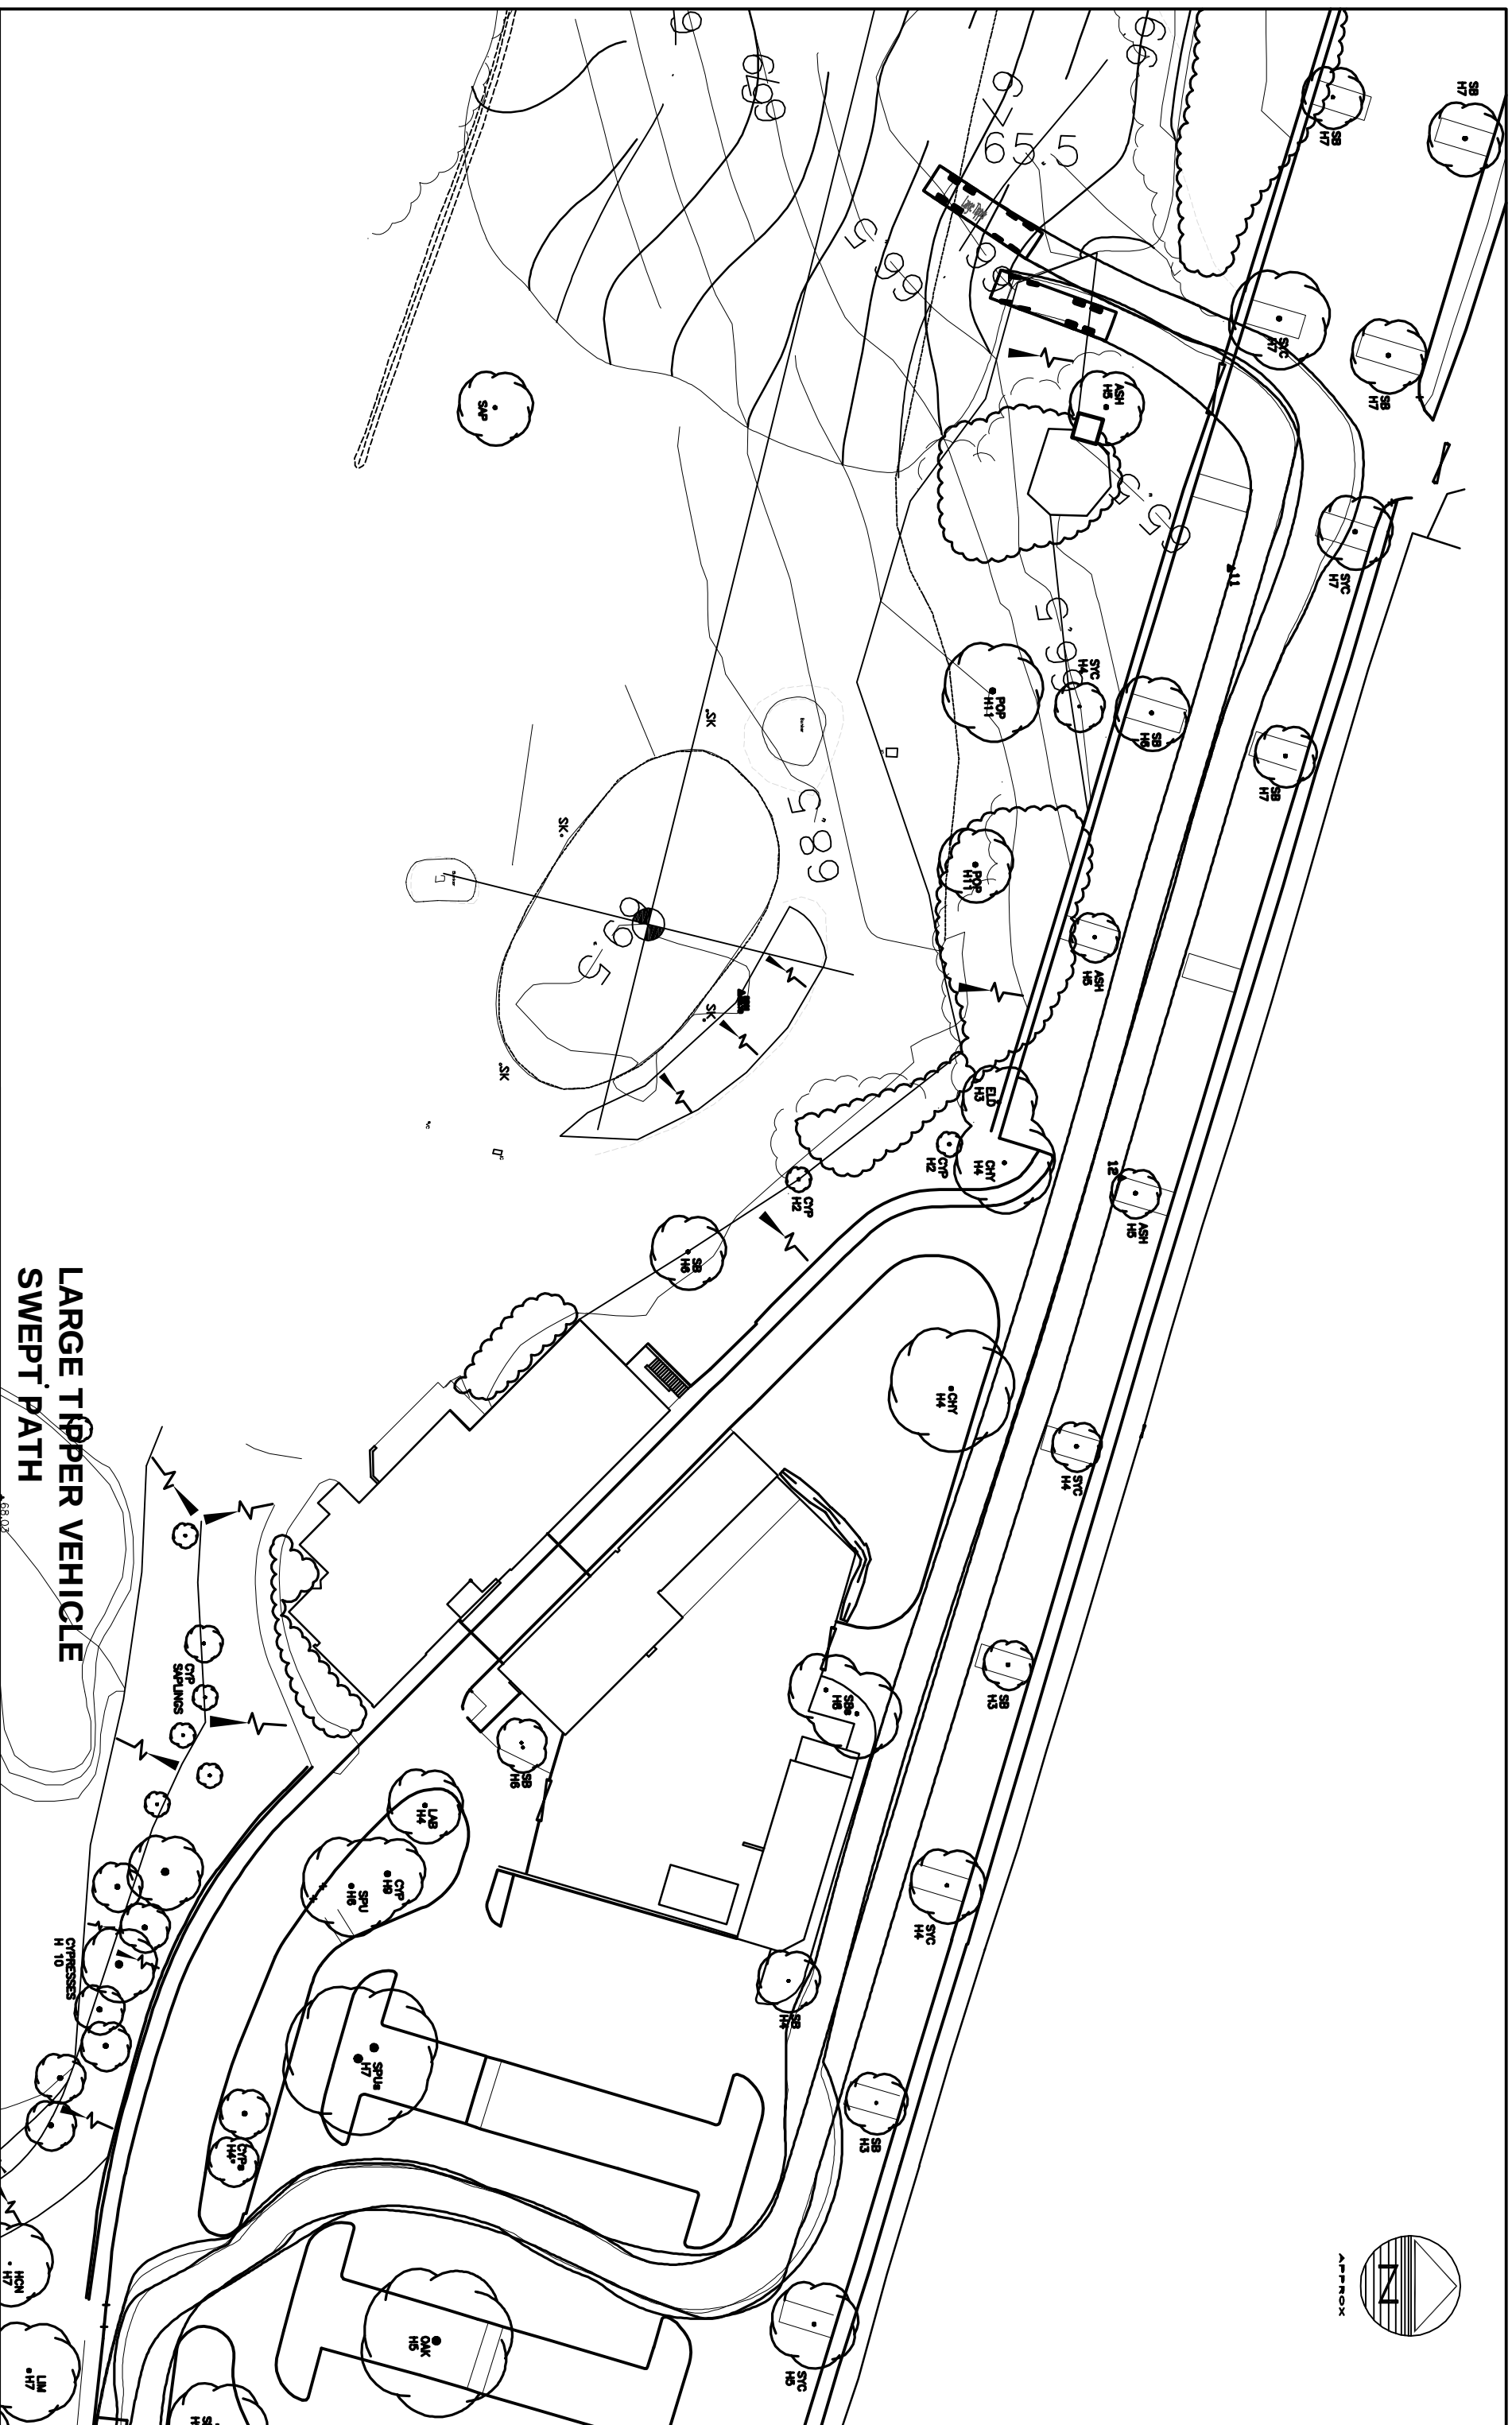

NOTES		KEY				ISSUES & REVISIONS				Client Project Title Drawing Title																		
1. DO NOT SCALE THIS DRAWING. ALL DIMENSIONS MUST BE CHECKED / VERIFIED ON SITE. IF IN DOUBT ASK. 2. THIS DRAWING IS TO BE READ IN CONJUNCTION WITH ALL RELEVANT ARCHITECTS, ENGINEERS AND SPECIALISTS DRAWINGS AND SPECIFICATIONS. 3. ALL DIMENSIONS IN MILLIMETRES UNLESS NOTED OTHERWISE. ALL LEVELS IN METRES UNLESS NOTED OTHERWISE. 4. ANY DISCREPANCIES NOTED ON SITE ARE TO BE REPORTED TO THE ENGINEER IMMEDIATELY.		Large Tipper Overall Length 10.20m Overall Width 2.50m Overall Height 2.80m Min Body Ground Clearance 0.34m Max Body Ground Clearance 0.70m Lock to Lock Time 6.00 sec Key to Key Turning Radius 11.50m				<table><tr><th>Rev</th><th>Date</th><th>Details of Issue / Revision</th><th>DWG</th><th>Rev</th></tr><tr><td>P1</td><td>21.05.17</td><td>PRELIMINARY ISSUE</td><td>SK</td><td>K1</td></tr><tr><td>P1</td><td>11.06.12</td><td>ACCESS MOVED TO THE WEST</td><td>SK</td><td>K1</td></tr></table>		Rev	Date	Details of Issue / Revision	DWG	Rev	P1	21.05.17	PRELIMINARY ISSUE	SK	K1	P1	11.06.12	ACCESS MOVED TO THE WEST	SK	K1			BWB CONSULTANCY LTD ENGINEERING & SURVEILLANCE BRISTOLNORTHCHAMBERS BIRMINGHAM ■ Birmingham 0121 233 3322 □ Leeds 0113 233 9000 □ London 020 7234 9122 □ Manchester 0161 233 4260 □ Nottingham 0115 924 1100 www.bwbconsulting.com		PARKWOOD CONSULTANCY SERVICES	
Rev	Date	Details of Issue / Revision	DWG	Rev																								
P1	21.05.17	PRELIMINARY ISSUE	SK	K1																								
P1	11.06.12	ACCESS MOVED TO THE WEST	SK	K1																								
								Scale 1:500 A3		Drawing Status PRELIMINARY																		
								Drawn S Kelly K-James		Drawing No. BMW/2082/TT003																		
										Revision P2																		
Copyright BWB Consulting Ltd																												