
PERMIT

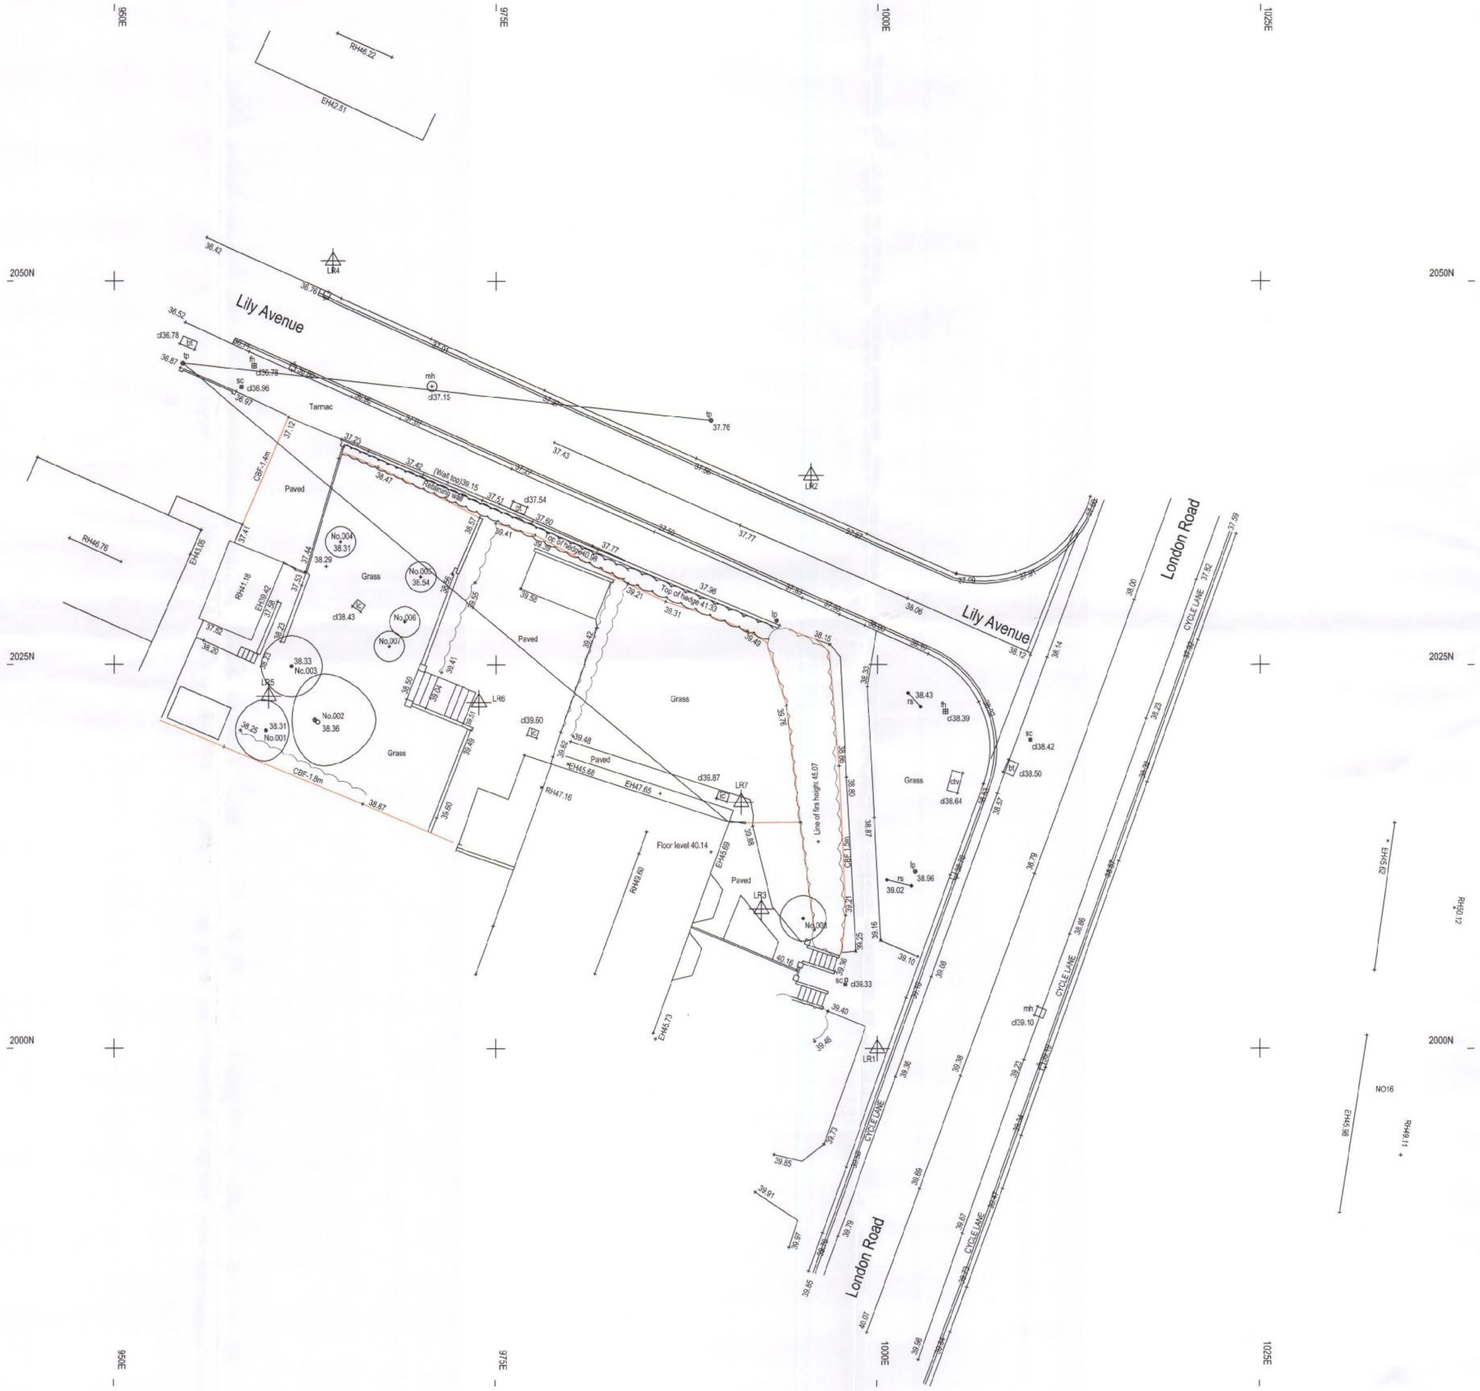

Tree List

Ref.No	Name	Trunc	North	South	East	West	Height	Comments
		dm						
No.001	PINE	200	3.0	3.0	1.5	2.0	7.0	
No.002	APP	280	3.0	3.0	4.0	1.5	8.0	?
No.003	APP	200	2.0	2.0	2.0	2.0	9.0	
No.004	UNK	100	1.0	1.0	1.0	1.0	3.0	
No.005	UNK	100	1.0	1.0	1.0	1.0	3.0	
No.006	UNK	100	1.0	1.0	1.0	1.0	3.0	
No.007	UNK	100	1.0	1.0	1.0	1.0	3.0	
No.008	HOL	150	1.5	1.5	1.5	1.5	6.0	

Stations List

	E 1000.000		E 995.589
LR1	N 2000.000	LR2	N 2037.304
	Ht 39.400		Ht 37.977
	E 992.350		E 904.342
LR3	N 2009.078	LR4	N 2051.301
	Ht 40.122		Ht 36.026
	E 960.132		E 973.886
LR5	N 2022.921	LR6	N 2022.544
	Ht 38.309		Ht 38.504
	E 991.033		
LR7	N 2016.032		
	Ht 39.898		

Abbreviations

wl	brick wall	rs	rodding eye
bol	bollard	rnp	road name plate
bs	bus stop	rwp	rainwater pipe
sc	tel inspection chamber	rs	road sign
ctv	cable tv cover	▲ Ctn	survey station
d	drainage channel	su	stop cock
ds	dropped kerb	st	step
d	diameter	sv	stop valve
ep	electricity pole	ts	traffic light
er	earth rod	tp	telegraph pole
fb	flower bed	vp	vent pipe
fr	fire hydrant	wm	water meter
fp	footpath	wsc	water stop cock
gl	gully	wsv	water stop valve
gsc	gas stop cock		
gsv	gas stop valve	Fence details	
hr	hydrant	bwf	barbed wire
ic	inspection chamber	cb	crash barrier
jbx	junction box	cl	corrugated iron
kerb	kerb	ctl	chain link
lbx	letter box	chp	chestnut paling
lp	lamp post	ir	iron railing
mh	manhole	pme	post and wire
mkr	marker	pwm	post and wire mesh
h	height	pvr	post and rail
p	post	obf	close board fence
pb	post box		
lp	lamp post		

400 E / 503 N — grid cross

400 E / 500 N — grid line

Multi directional tree canopy

NO.38

Tree species should be confirmed by a arboricultural consultant if critical
Trunk sizes are taken at 1.5m above ground level

Hedge row / Edge of canopy — Battens

Ridge height RH 0.00 — Eaves height EH 0.00

Eaves heights (where shown) are taken at the end of the tile / top of guttering.
Ridge heights are taken at the top of the ridge tile.

Building — Edge of surface

Wall — HH 0.00 Window head height; CH 0.00 Window cil height

Fence line — Window

Face of kerb — (Drop kerb)

HAVANT BOROUGH COUNCIL
DEVELOPMENT CONTROL
19 JUL 2011
RECEIVED

Grid North

J. Brotherton & Partners
Land Surveyors & Engineers
Fircrest 113 Frogmore Lane
Waterlooville, Hampshire PO8 9RD
Tel 023 9259 1870
Email enquiries@jbsurveyors.co.uk
Web www.jbsurveyors.co.uk

Client: The Steven Barlow Partnership

Drawing Title: Topographic Land Survey

Location: 17 London Road, Widley

Revisions / Issue Notes

LEVELS BASED ON: OSBM — Surveyed by: MB — Assisted by: MD
GRID BASED ON: Local Grid — Drawn By: MB — Checked by: JB

Drawing & CAD Ref: JOB - 11069 - London Road Widley — REVISIONS

SCALE: 1:200 — Date: 24th June 2011

Reproduced by permission of Ordnance Survey on behalf of HMSO. © Crown copyright and database right 2011. All rights reserved. Ordnance Survey Licence number 100022432

Removal of title block also removes all warranties
This drawing has been created for use at a scale of 1:200
All critical dimensions, positions and levels to be checked on site