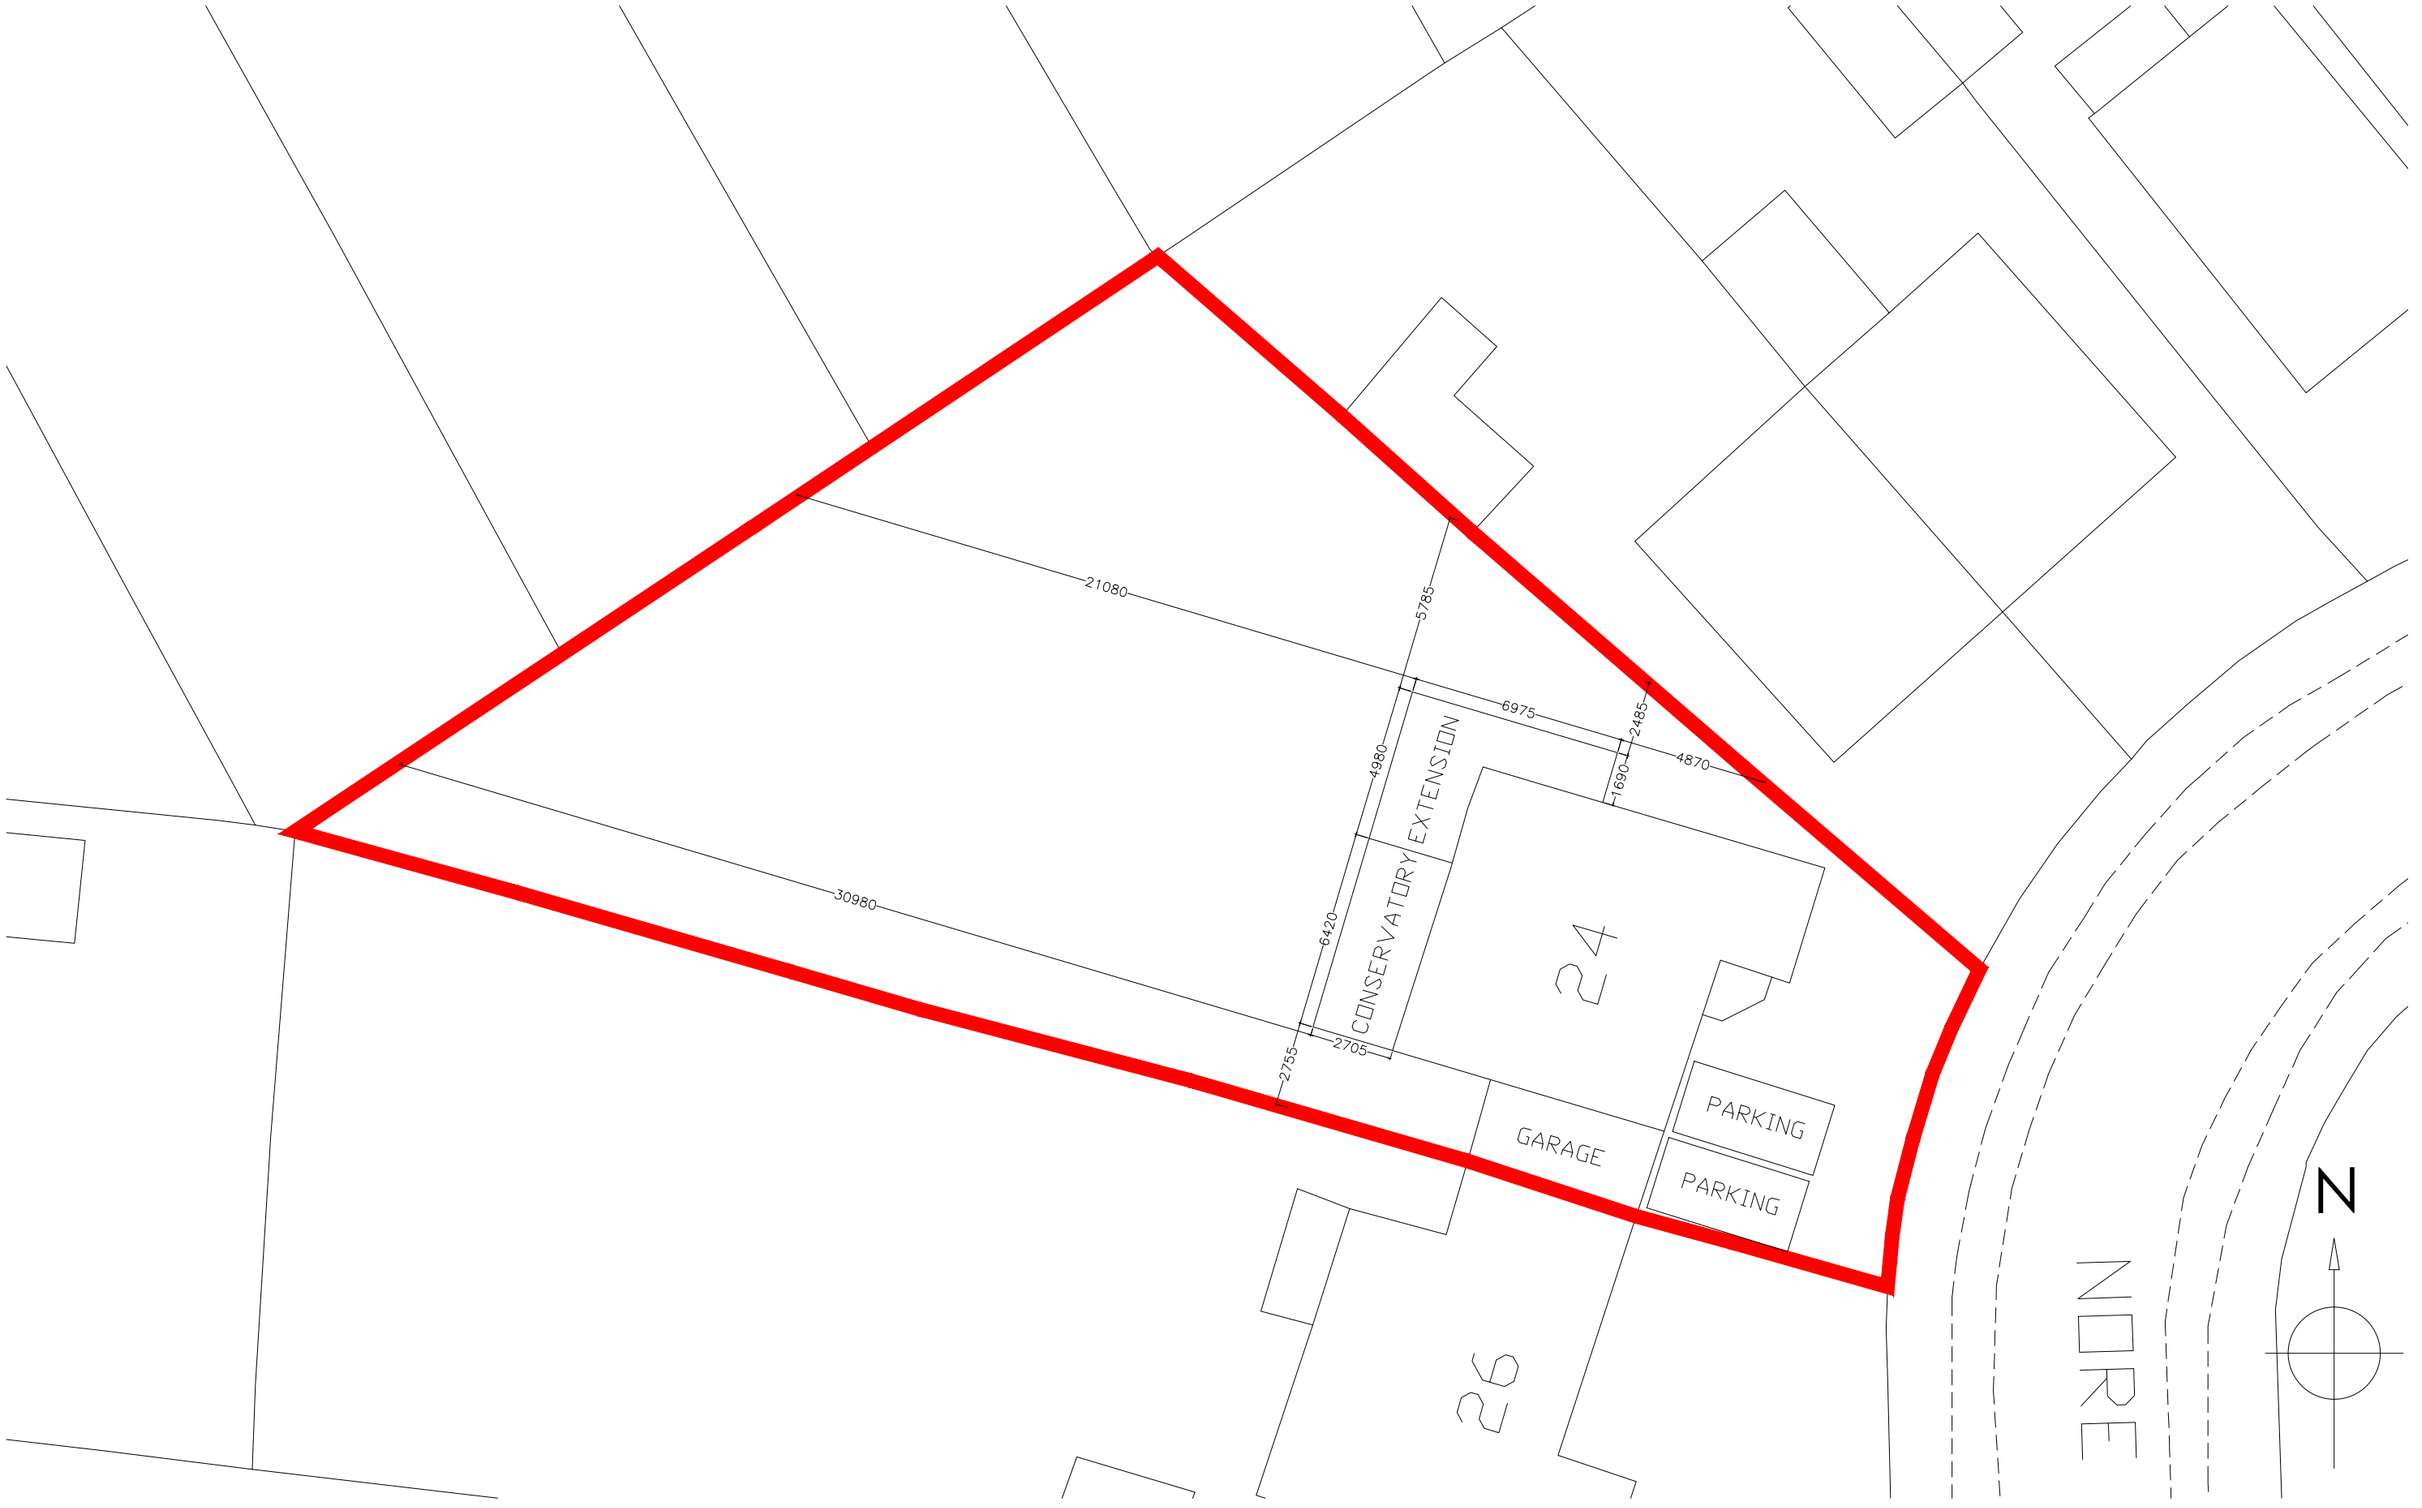

Copyright is reserved by GBS Designs and is issued on the condition that it is not copied or disclosed by or to any unauthorised persons without prior consent in writing from GBS Designs.

All dimensions to be checked on site

REV	DESCRIPTION	DRAWN	DATE
-	Initial design	GBS	29/11/11
A	Utility room made larger	GBS	06/12/11

Drawing Ref: STONE 06
Rev.: A
Scale at A1: N/A
Scale at A3: 1:200
Date: 29 Nov 2011
Drawn by: GBS

Drawing Title

Rear extension and new porch to:

24 Nore Cresent
Emsworth
Hampshire
PO10 7NB.

MAP LICENCE No. 001015506

gbs designs
ARCHITECTURE & DESIGN
6 Shillinglee Waterlooville
Hampshire PO7 5RW
Telephone
023 9225 8315
www.gbsimages.co.uk