
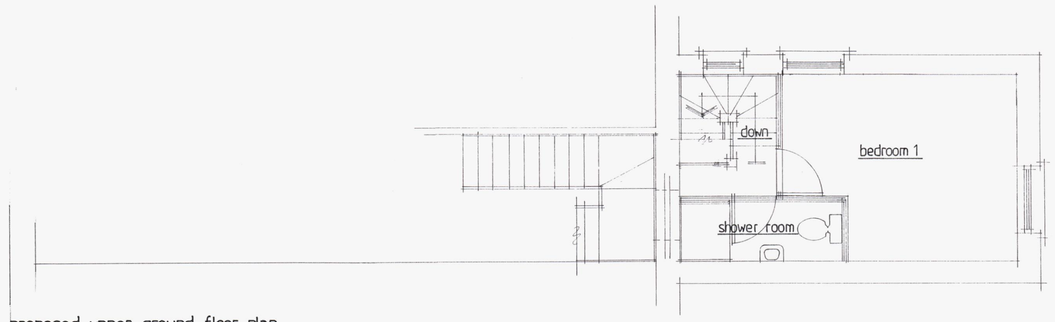


proposed upper ground floor plan

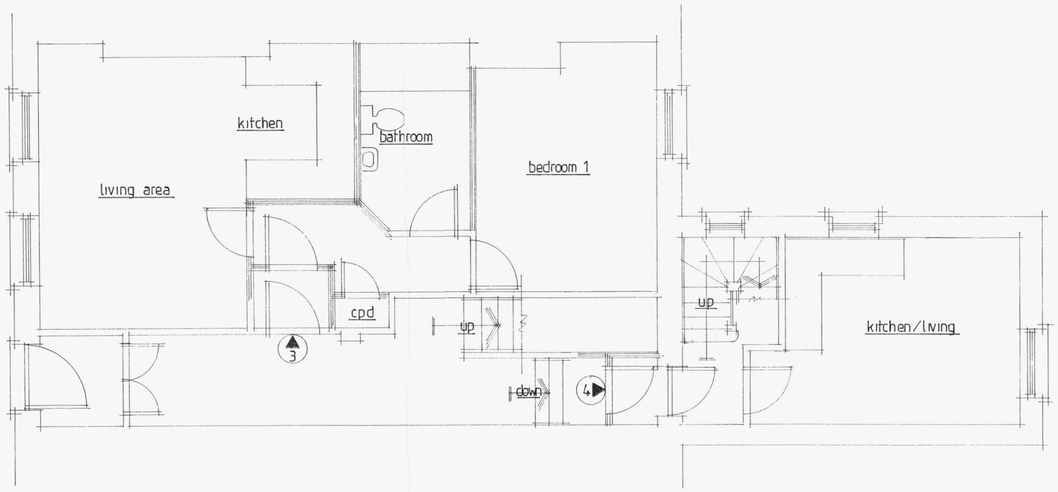

proposed ground floor plan

HAVANT BOROUGH COUNCIL
14 OCT 2011
RECEIVED

0 1 2 3 4 5 scale 1:50. m.
0 2 4 6 8 10 scale 1:100.m.

A		
	Date	Revision

© copyright

THORNS-YOUNG
ARCHITECTURAL

THORNS-YOUNG LTD.
232 London Road, North End, Portsmouth PO2 9JG
Tel: (023) 9267 2883 Fax: (023) 9266 3457

Client
mr b laly

Job Title
39 sea front
hayling island

Drawing Title
proposed plans (ugf & gf)

Scale 1:50 : at A1

Date sept '2011 | Drawn by sa

Drg. No. 4127 · 11 · 8 | Rev.

CURY GRAPHICS 537451