0 2 4 6 8 10 12 14 16 18 20m

LINEAR SCALE 1:200

A3 @ 1:200

SITE ELEVATION

ADP ARCHITECTS LTD

Richmond Court, 94 Botley Road, Park Gate,
Southampton, Hampshire SO31 1BA
Telephone/ Fax Number: 0845 365 1475
Email: mail@adp-ltd.co.uk

Copyright of ADP Architects Ltd

For Illustrative Purposes Only

Site elevation shown parallel to building faces for clarity. Building heights not surveyed (information based on photographs) .

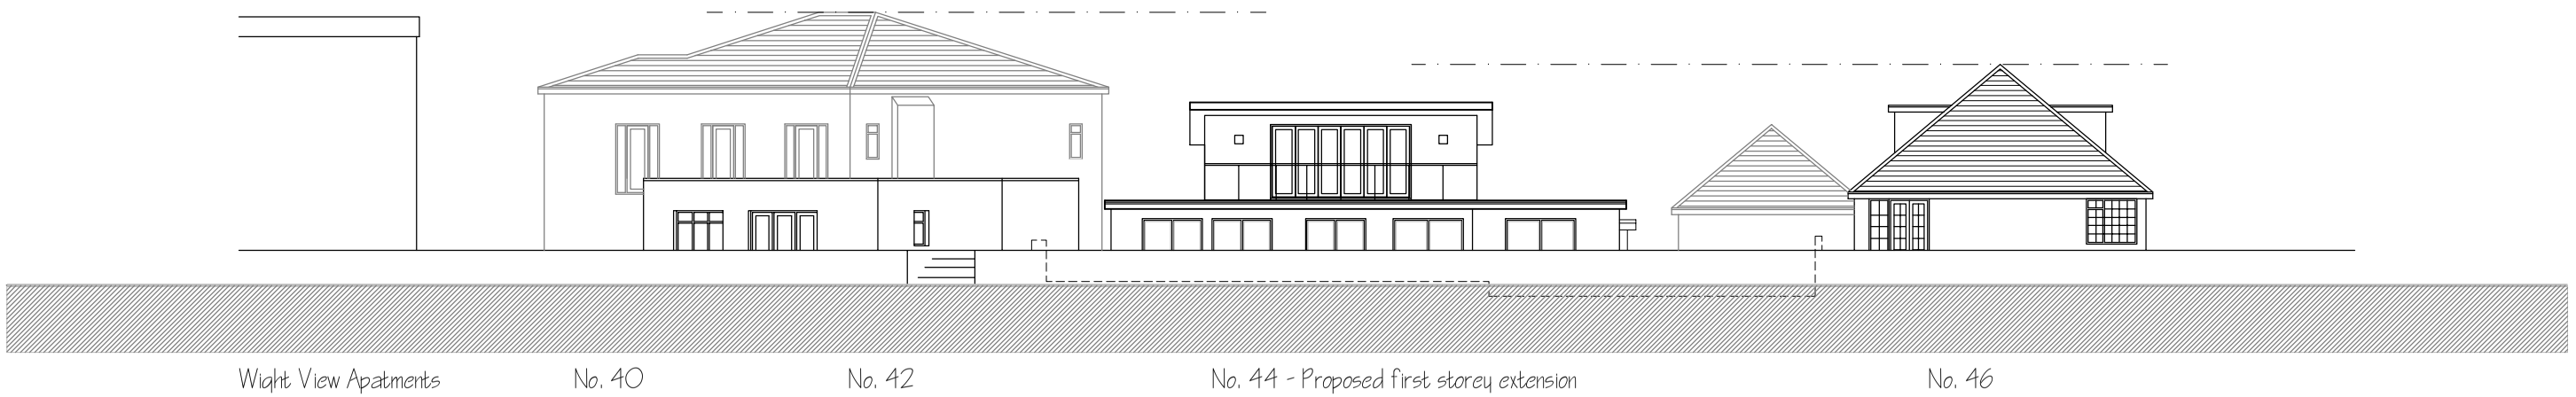

Site Elevation Viewed from Beach (South) 1:200

Alterations & Additions ¤ 44 Bembridge Drive ¤ Hayling Island ¤ Mr S Vine ¤ 1544/ 08a