


PERMIT

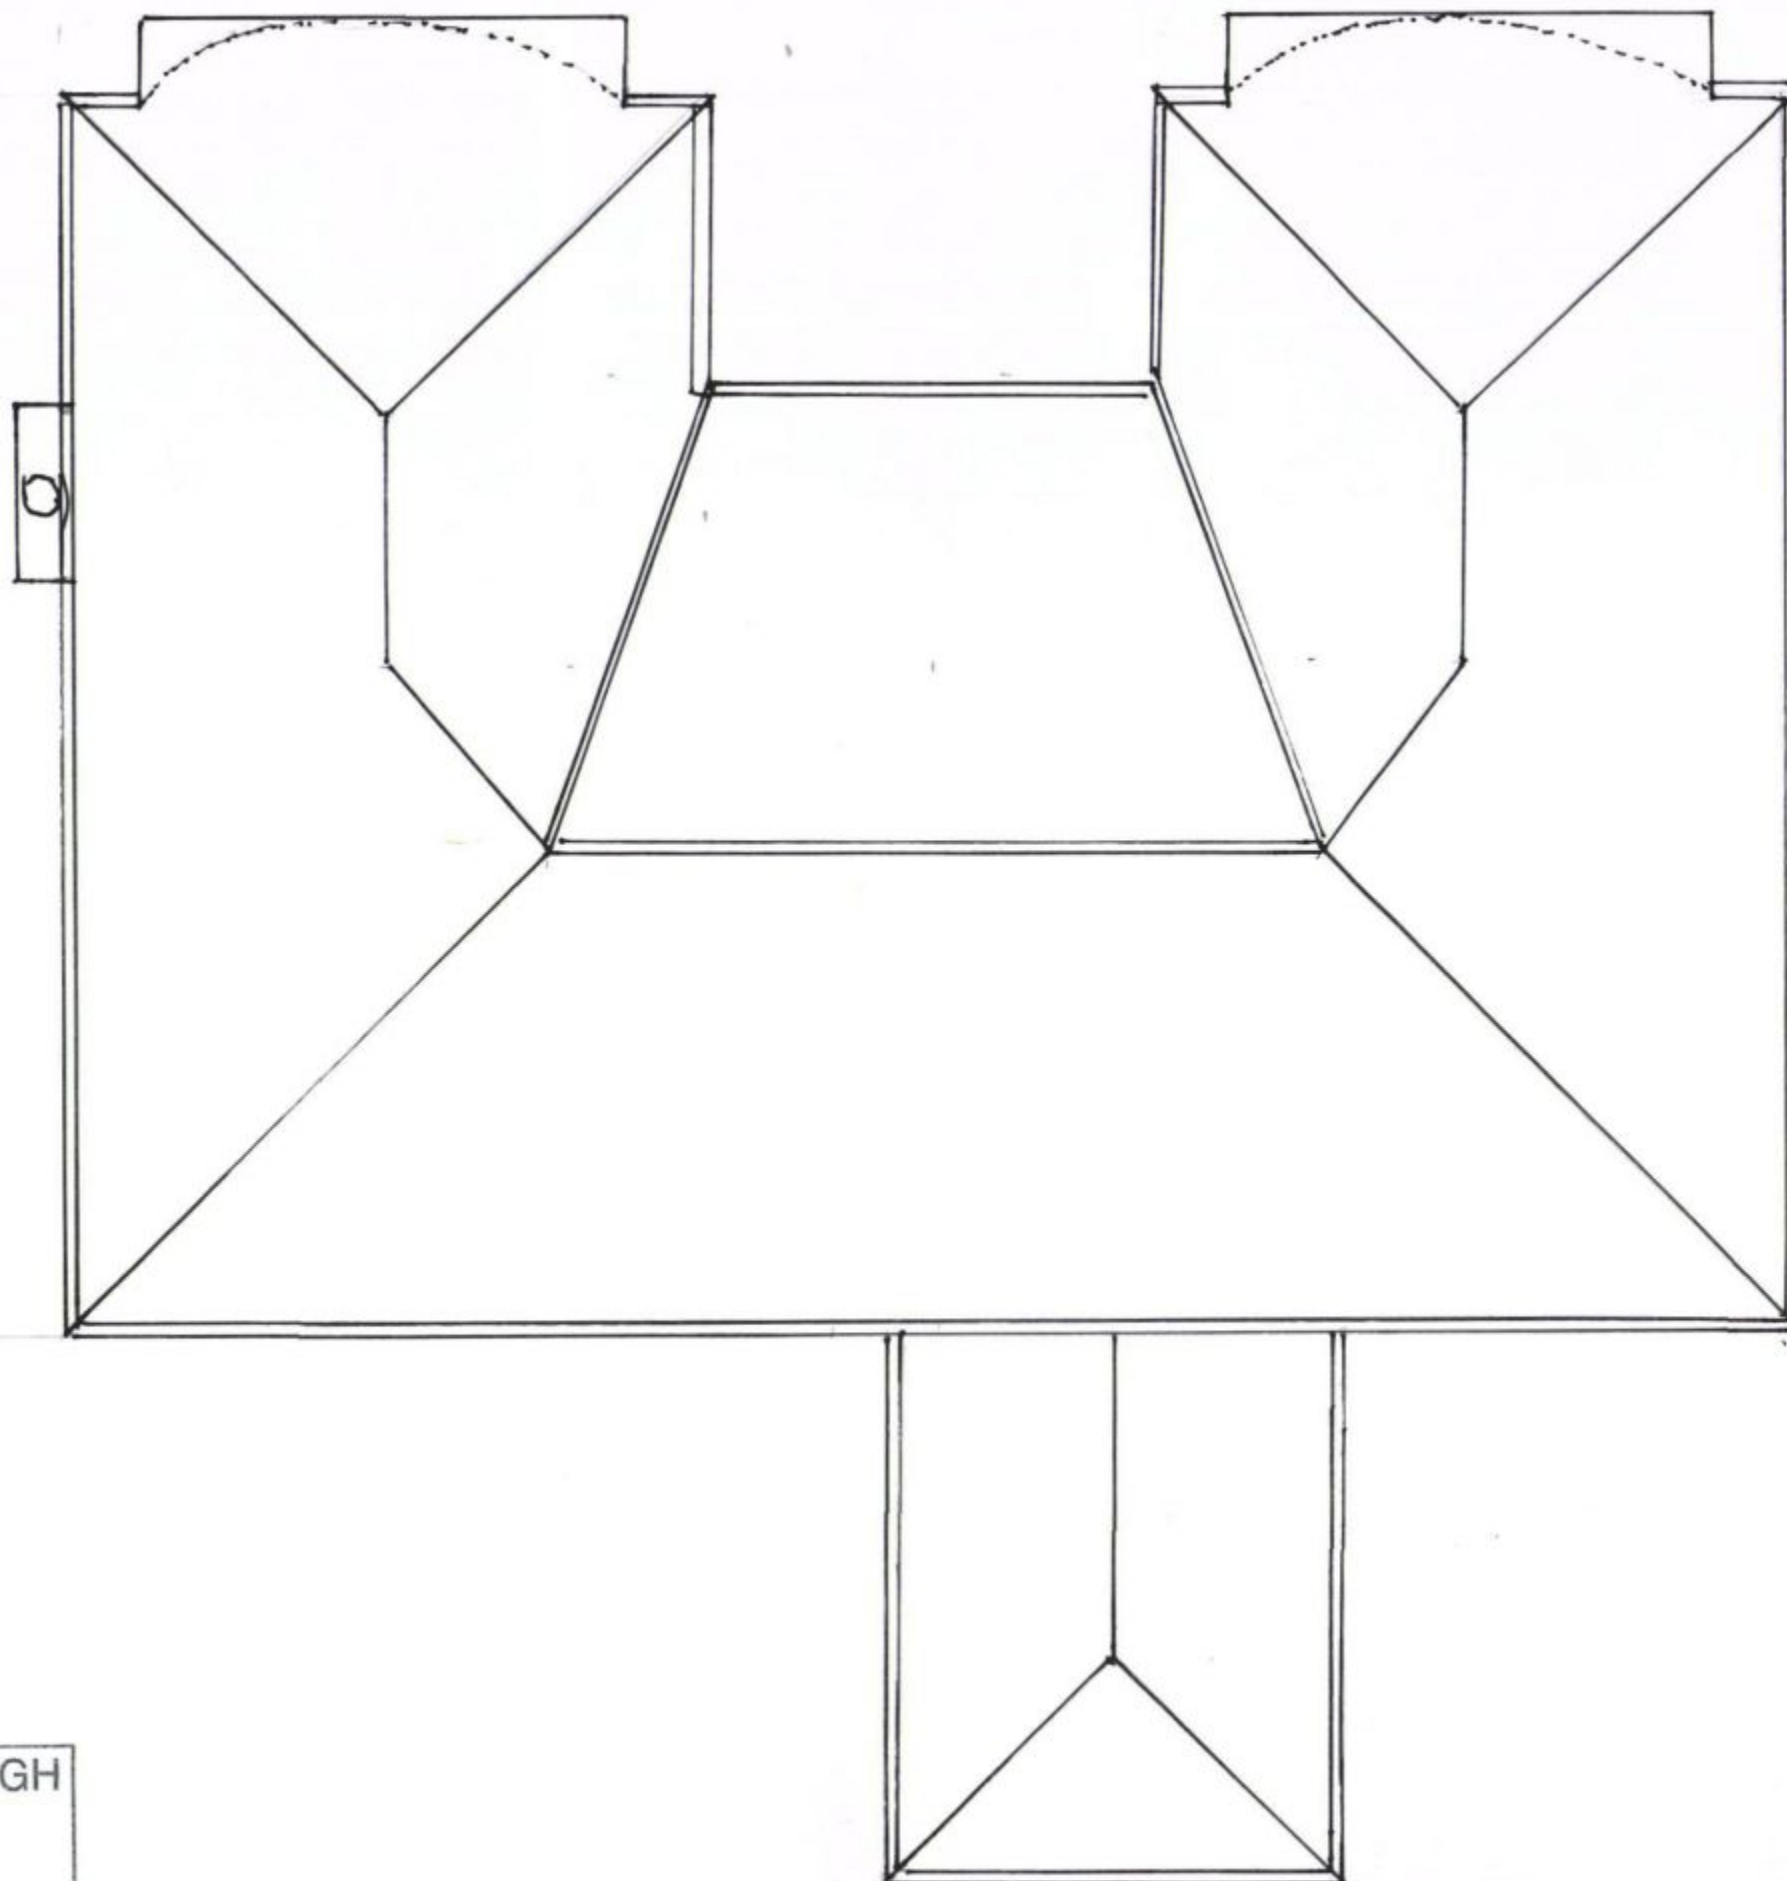

HAVANT BOROUGH
COUNCIL
26 JAN 2012
RECEIVED

SCALE 1:50

MR & MRS DUKE

130, SOUTALEIGH RD
WARRINGTON.