


Eaves detail @ 1:10

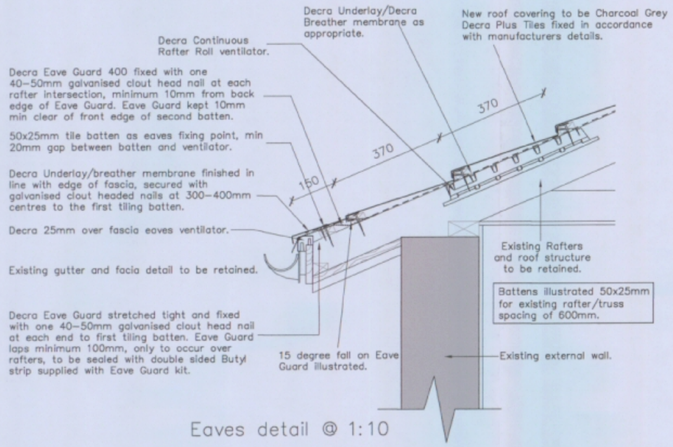


Vented 'D' Ridge detail @ 1:10




Cut Ridge Board Detaill @ 1:20

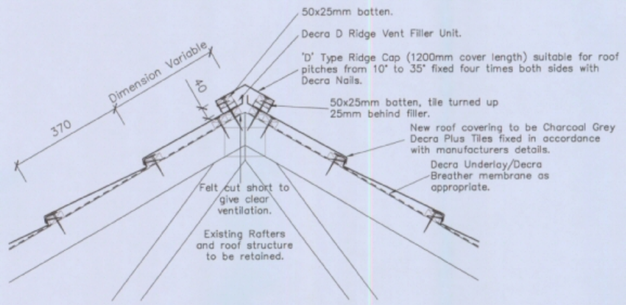


D Ridge Flue Terminal detail @ 1:10

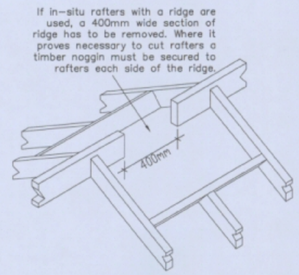


Cutaway Isometric to Hip detail @ 1:20

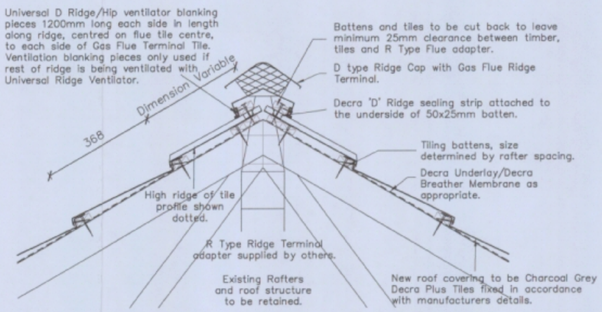


Hip Detail Using Decra 'D' Ridge detail @ 1:10

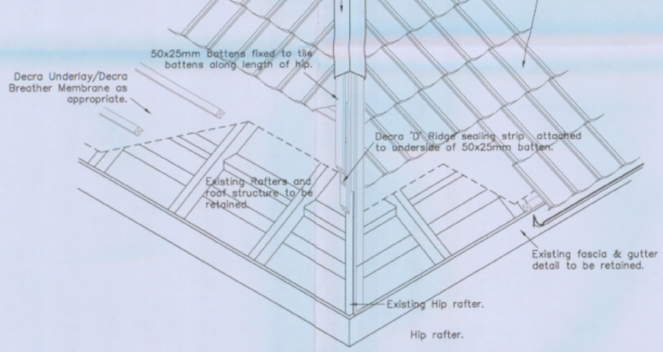


Valley Gutter detail @ 1:10

client Havant Borough Council
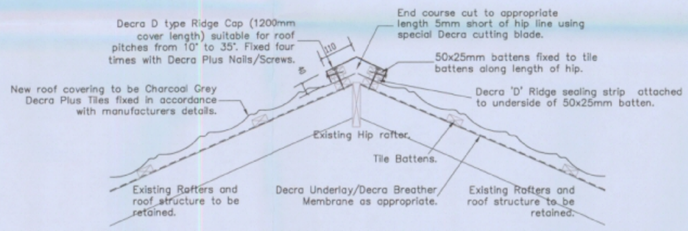
| revision | notes | date | drawn | check |
|---|---|---|---|---|
| revision | notes | date | drawn | check |
| revision | notes | date | drawn | check |

scale width 50 mm @ a1 - 25 mm @ a3

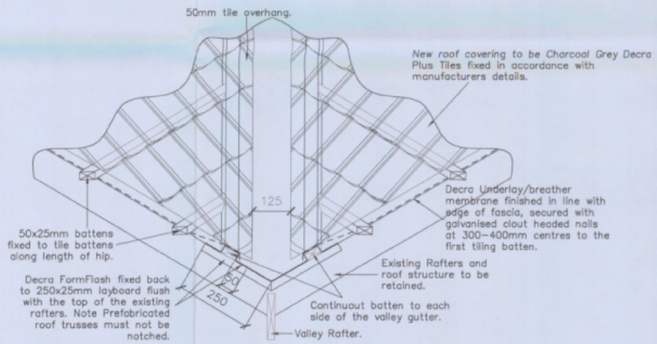this drawing is the copyright of the **pdp architecture llp** and must not be reproduced in whole or part or used for the execution of works without their permission.

all dimensions to be checked on site prior to commencement of construction works and the architect notified of any discrepancy.

figured dimensions are to be used in preference to scaled dimensions.

no deviation from this drawing will be permitted without prior consent of the architect.

all drawings are prepared subject to a full measured and structural survey of the buildings and site.

all structural work is subject to the appointment of a structural engineer to confirm and agree the structural proposals.

os promap licence no. 100020449.

pdp architecture llp
chartered architects town planning interior design consultants
2 beechworth road, havant
hampshire po9 1ax
tel 023 9248 1100
fax 023 9247 5050
email pdp@pdp-architects.co.uk
www.pdp-architects.co.uk

HAVANT BOROUGH COUNCIL
16 DEC 2010
RECEIVED

| | | | |
|---|---|---|---|
| project | Sports Pavilion<br>Bartons Green, Westleigh<br>Hampshire, PO9 5JD | drawn: SAR | checked: |
| | | date: DEC 10 | status: TENDER |
| detail | Construction Details | a1 scale 1:10 a3 scale 1:5 | 27871 - 400 |