
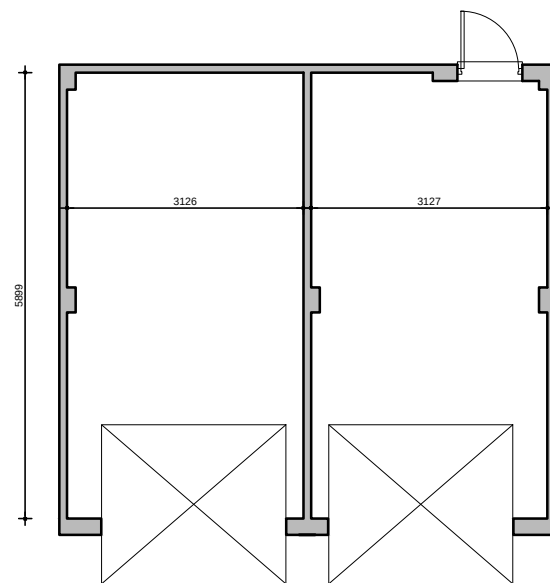


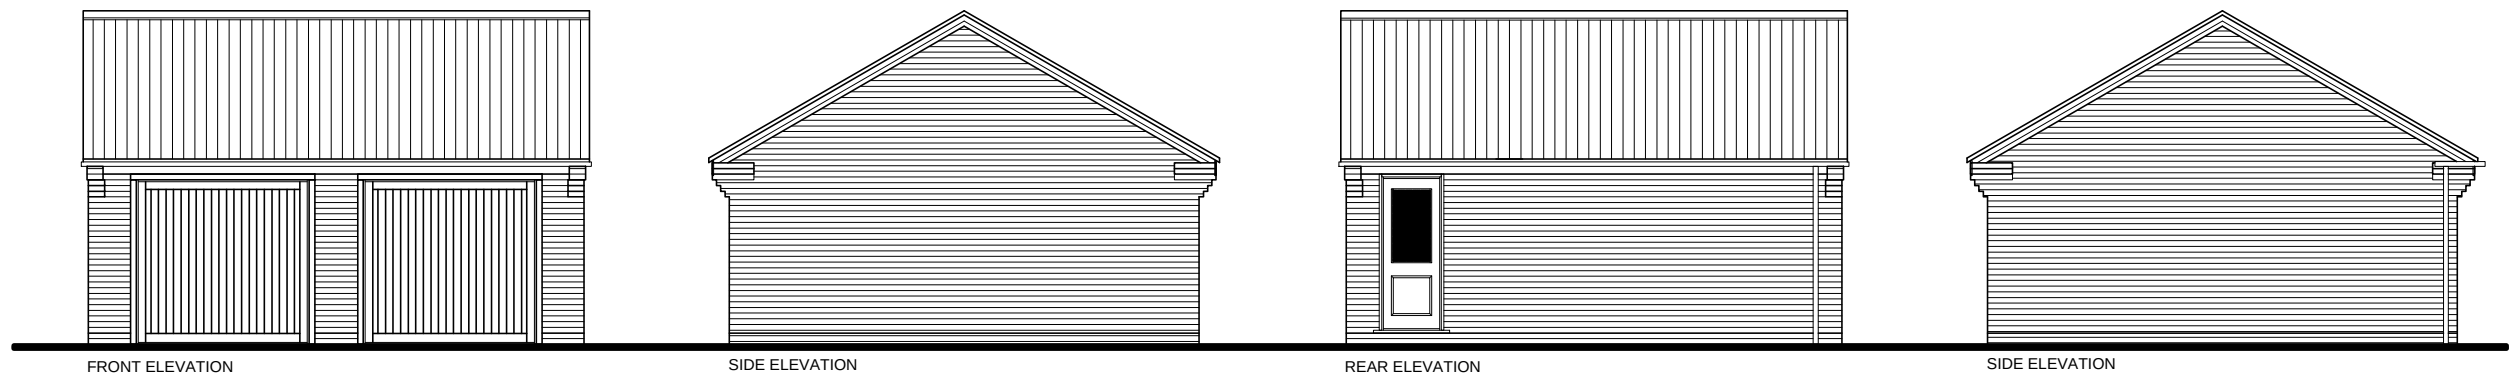

0m 1m 2m 3m 4m 5m
SCALE 1:100

GAR2

BLOOR HOMES[®]
•this drawing is copyright.

New Lane
Havant

Jan 2012
1:100 @ A3

Garages Plans & Elevations

NLH/GAR/02