1m 2m 3m 4m 5m
1:100

PERMIT



PROPOSED SOUTH ELEVATION - FRONT

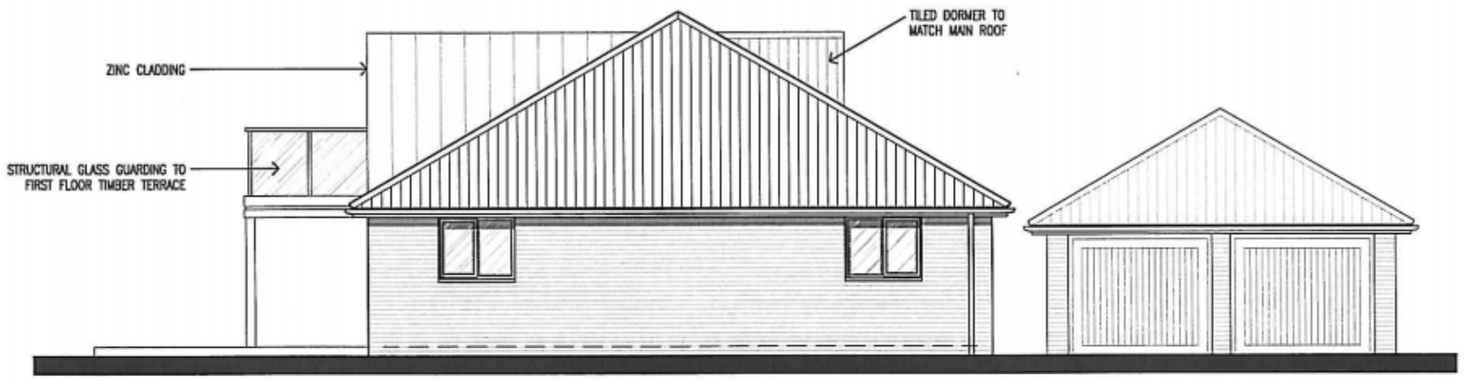

PROPOSED WEST ELEVATION - ELEVATION FACING No 1 SWANS WALK

D 18/10/10 – PLANNING REVISIONS
C 30/09/10 – PLANNING REVISIONS
B 17/09/10 – PRE–PLANNING REVISIONS
A 23/08/10 Planning revisions

ANDREW **WOTTON** ASSOCIATES - Chartered Architects
45 OAKFIELD ROAD, CLIFTON, BRISTOL BS8 2AX Tel: 0117 9466966 Fax: 0117 9466580 Email: info@awottonassociates.com

Site Address
2 SWANS WALK, SALTERNS LANE, HAYLING ISLAND

Drawing Title
PROPOSED SOUTH & WEST ELEVATIONS

Drawing No. 671/107D
Scale 1:100 @ A3
Date Drawn JULY 2010
Status PLANNING
Checked by

Copyright reserved to Andrew Wotton Associates. Scale suitable for Planning purposes, use only figured dimensions for Construction. Any clarifications to be requested from the Architect.

1:100 1m 2m 3m 4m 5m



PROPOSED NORTH ELEVATION - REAR



PROPOSED EAST ELEVATION - ELEVATION FACING No 3 SWANS WALK

D 18/10/10 – PLANNING REVISIONS
C 30/09/10 PLANNING REVISIONS
B 17/09/10 – PRE–PLANNNING REVISIONS
A 23/08/10 Planning revisions

ANDREW **WOTTON** ASSOCIATES - Chartered Architects
45 OAKFIELD ROAD, CLIFTON, BRISTOL BS8 2AX Tel: 0117 9466966 Fax: 0117 9466580 Email: info@awottonassociates.com

Site Address
2 SWANS WALK, SALTERNS LANE, HAYLING ISLAND

Drawing Title
PROPOSED NORTH & EAST ELEVATIONS

Drawing No. 671/108D
Scale 1:100 @ A3
Date Drawn JULY 2010
Status PLANNING
Checked by

Copyright reserved to Andrew Wotton Associates. Scale suitable for Planning purposes, use only figured dimensions for Construction. Any clarifications to be requested from the Architect.