


PIPERMIT

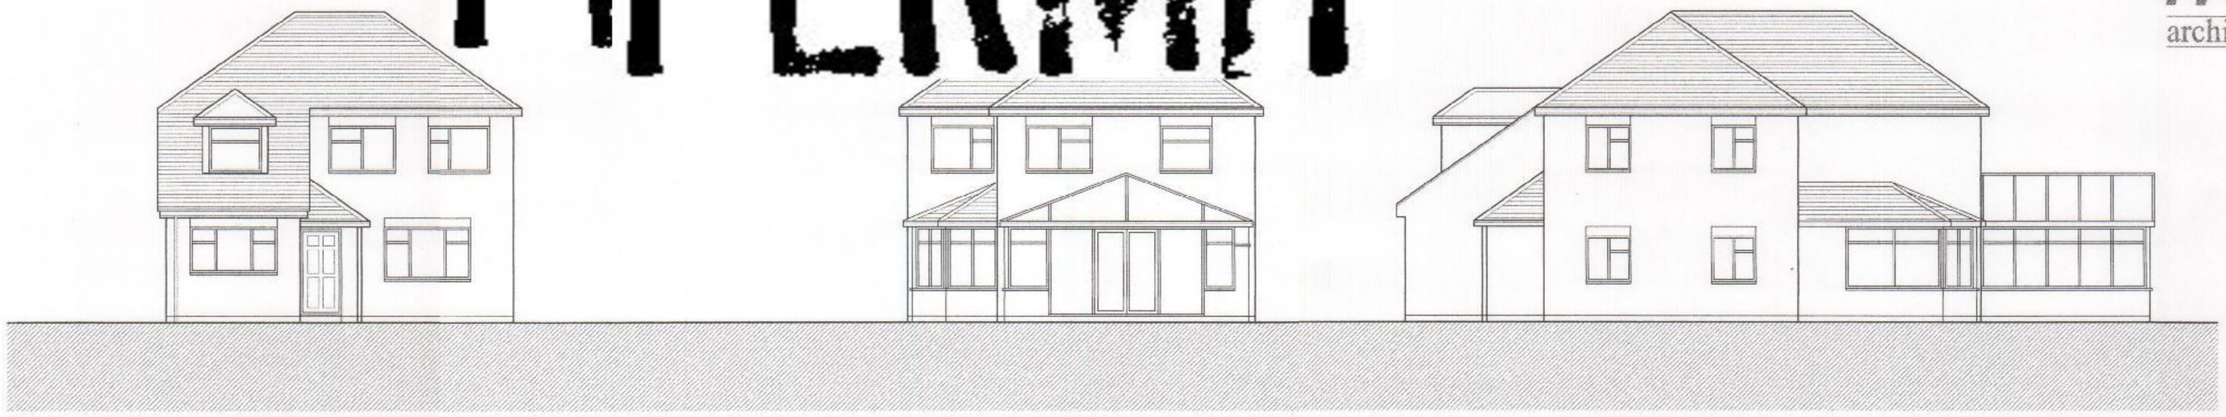

FRONT REAR SIDE

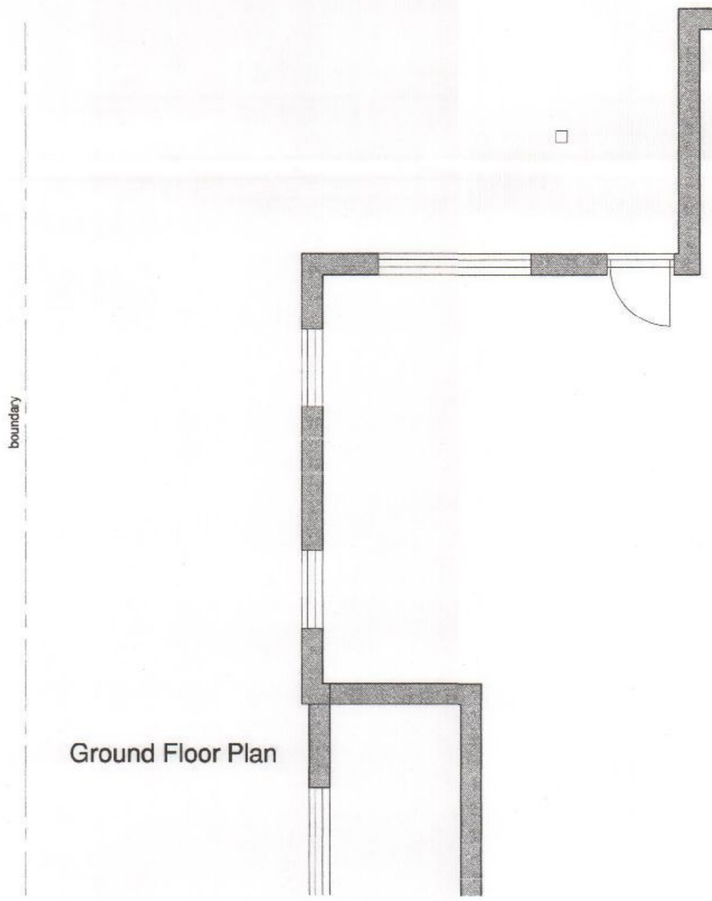

Ground Floor Plan

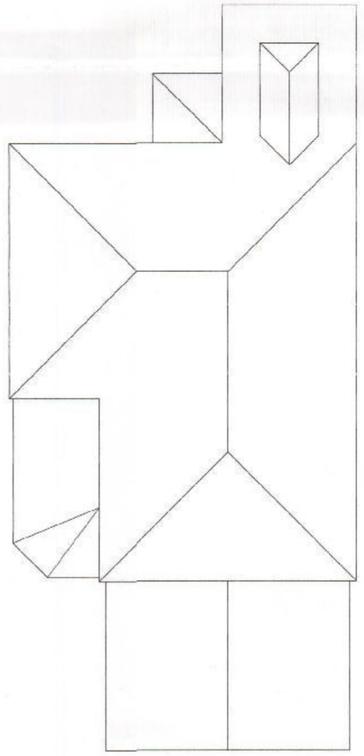

Roof Plan

HAVANT BOROUGH COUNCIL
28 JUN 2011
RECEIVED

Rev			
A	Porch roof added	mw 27.06.11	Chk / Date
-	Original Issue		
Rev		Dwn / Date	Chk / Date

This drawing is copyright and must not be disclosed to third parties without permission
Scaled dimensions are not to be used for construction

4 Queensgate
Queens Road
Fareham
Hampshire
PO16 0NW

Tel: 01329 288911
Fax: 01329 221913
E-mail: admin@m2architecture.com

m2 architecture
architectural technologist

PROJECT

Proposed Garage
36 The Thicket
Widley, Waterlooville

CLIENT

Mr D Richardson

DRAWING TITLE

Plans, Elevations
Existing

PROJECT NO.	DRAWING NO.	REV.	SCALE
10015	401	A	1:100 1:50