


HAVANT BOROUGH COUNCIL
06 JUL 2010
RECEIVED

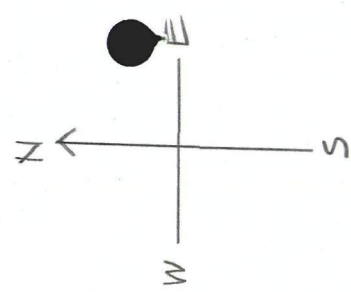

AMENDMENT 2

SLOPING ROOF LIGHT DELETED
FLAT ROOF DORMER ADDED
(SEE ALSO DRAWING
No.SAX-ST-AVE-0307)

OBSCURED GLAZING TO
BORMER WINDOW

*split decision
Dormer Refused*


**B.O.H.
REFUSE**

AMENDMENT 1


EYEBROW DORMER DELETE
SLOPING ROOF LIGHT ADDED
(SEE ALSO DRAWING
No.SAX-ST-AVE-0307)

**B.O.H.
PERMIT**

Plaster on plaster board
on timber stud partition
walls
Read with section drawing
SAX-ST-AVE-0207

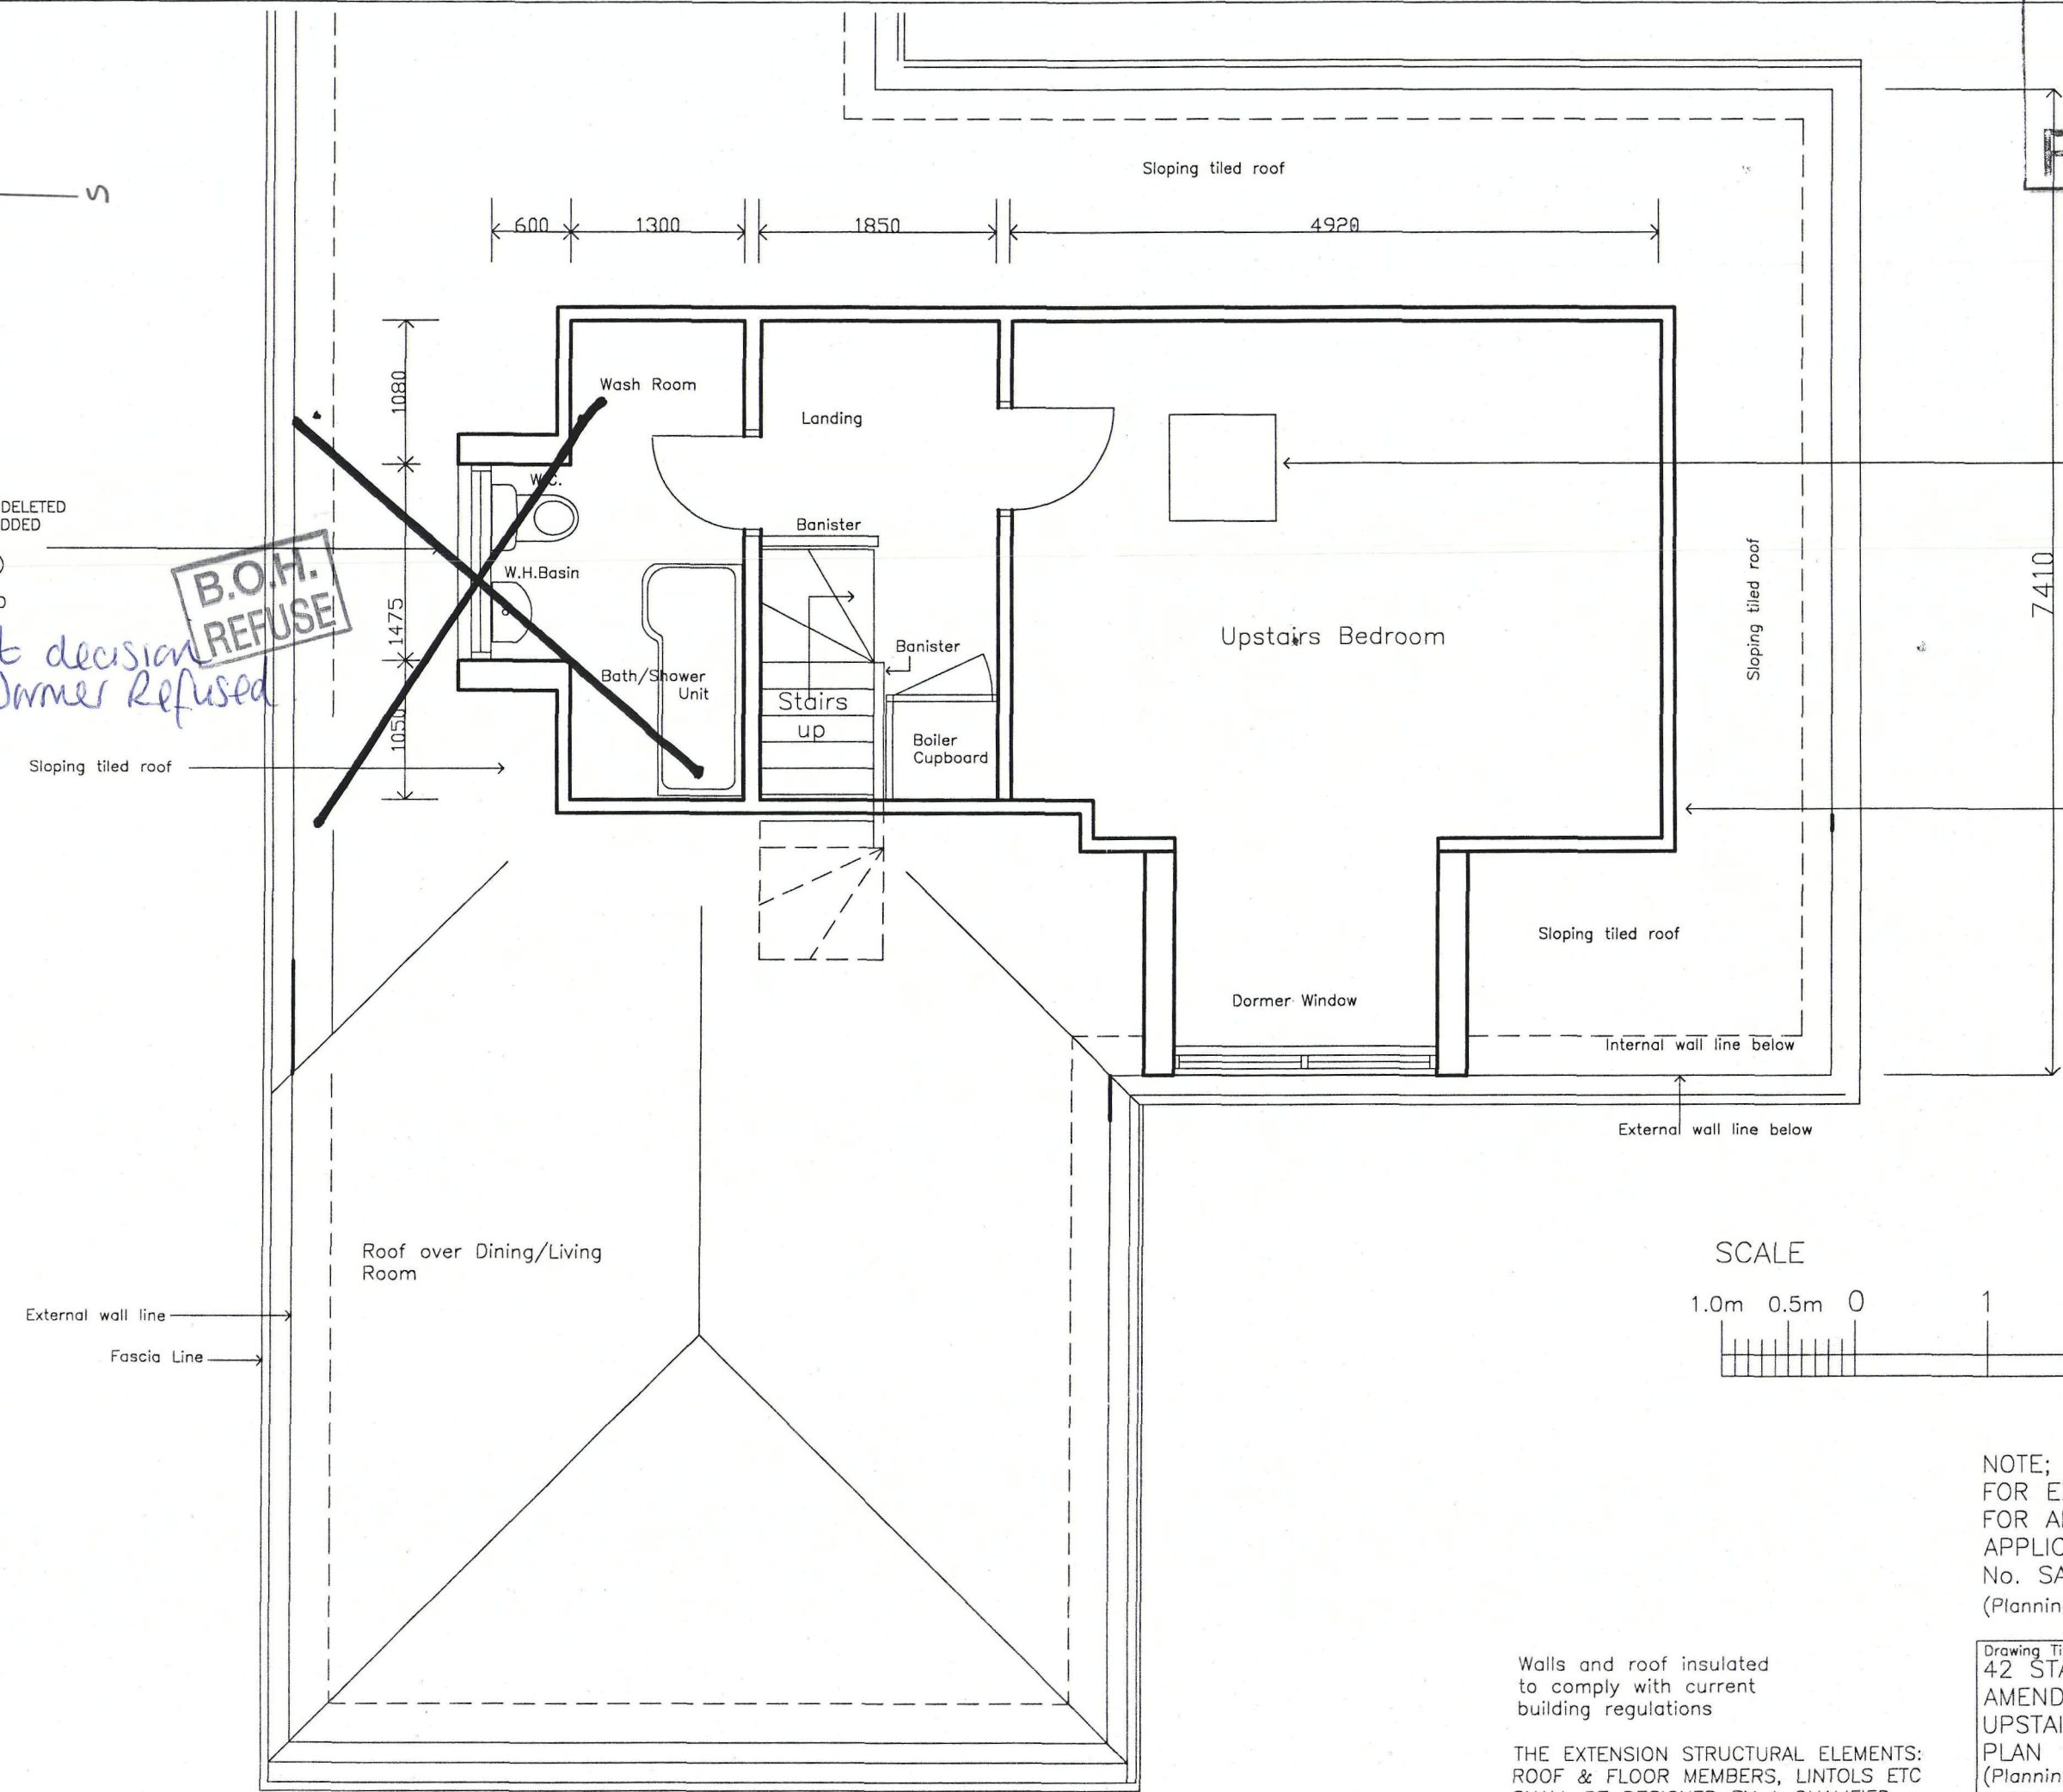

SCALE

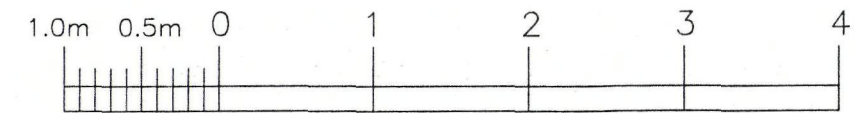

NOTE;
FOR EXISTING PLAN LAYOUT
FOR APPROVED PLANNING
APPLICATION REFER TO DRAWING
No. SAX-ST-AVE-0205
(Planning Ref: PP-01030137)

Walls and roof insulated
to comply with current
building regulations

THE EXTENSION STRUCTURAL ELEMENTS:
ROOF & FLOOR MEMBERS, LINTOLS ETC
SHALL BE DESIGNED BY A QUALIFIED
STRUCTURAL ENGINEER

Drawing Title	Scale
42 STAUNTON AVENUE AMENDMENTS TO UPSTAIRS EXTENSION PLAN (Planning Ref: PP-01030137)	1:50
Drawing No.	Drawing Size
SAX-ST-AVE-0305	A3
	Revision
	A1