


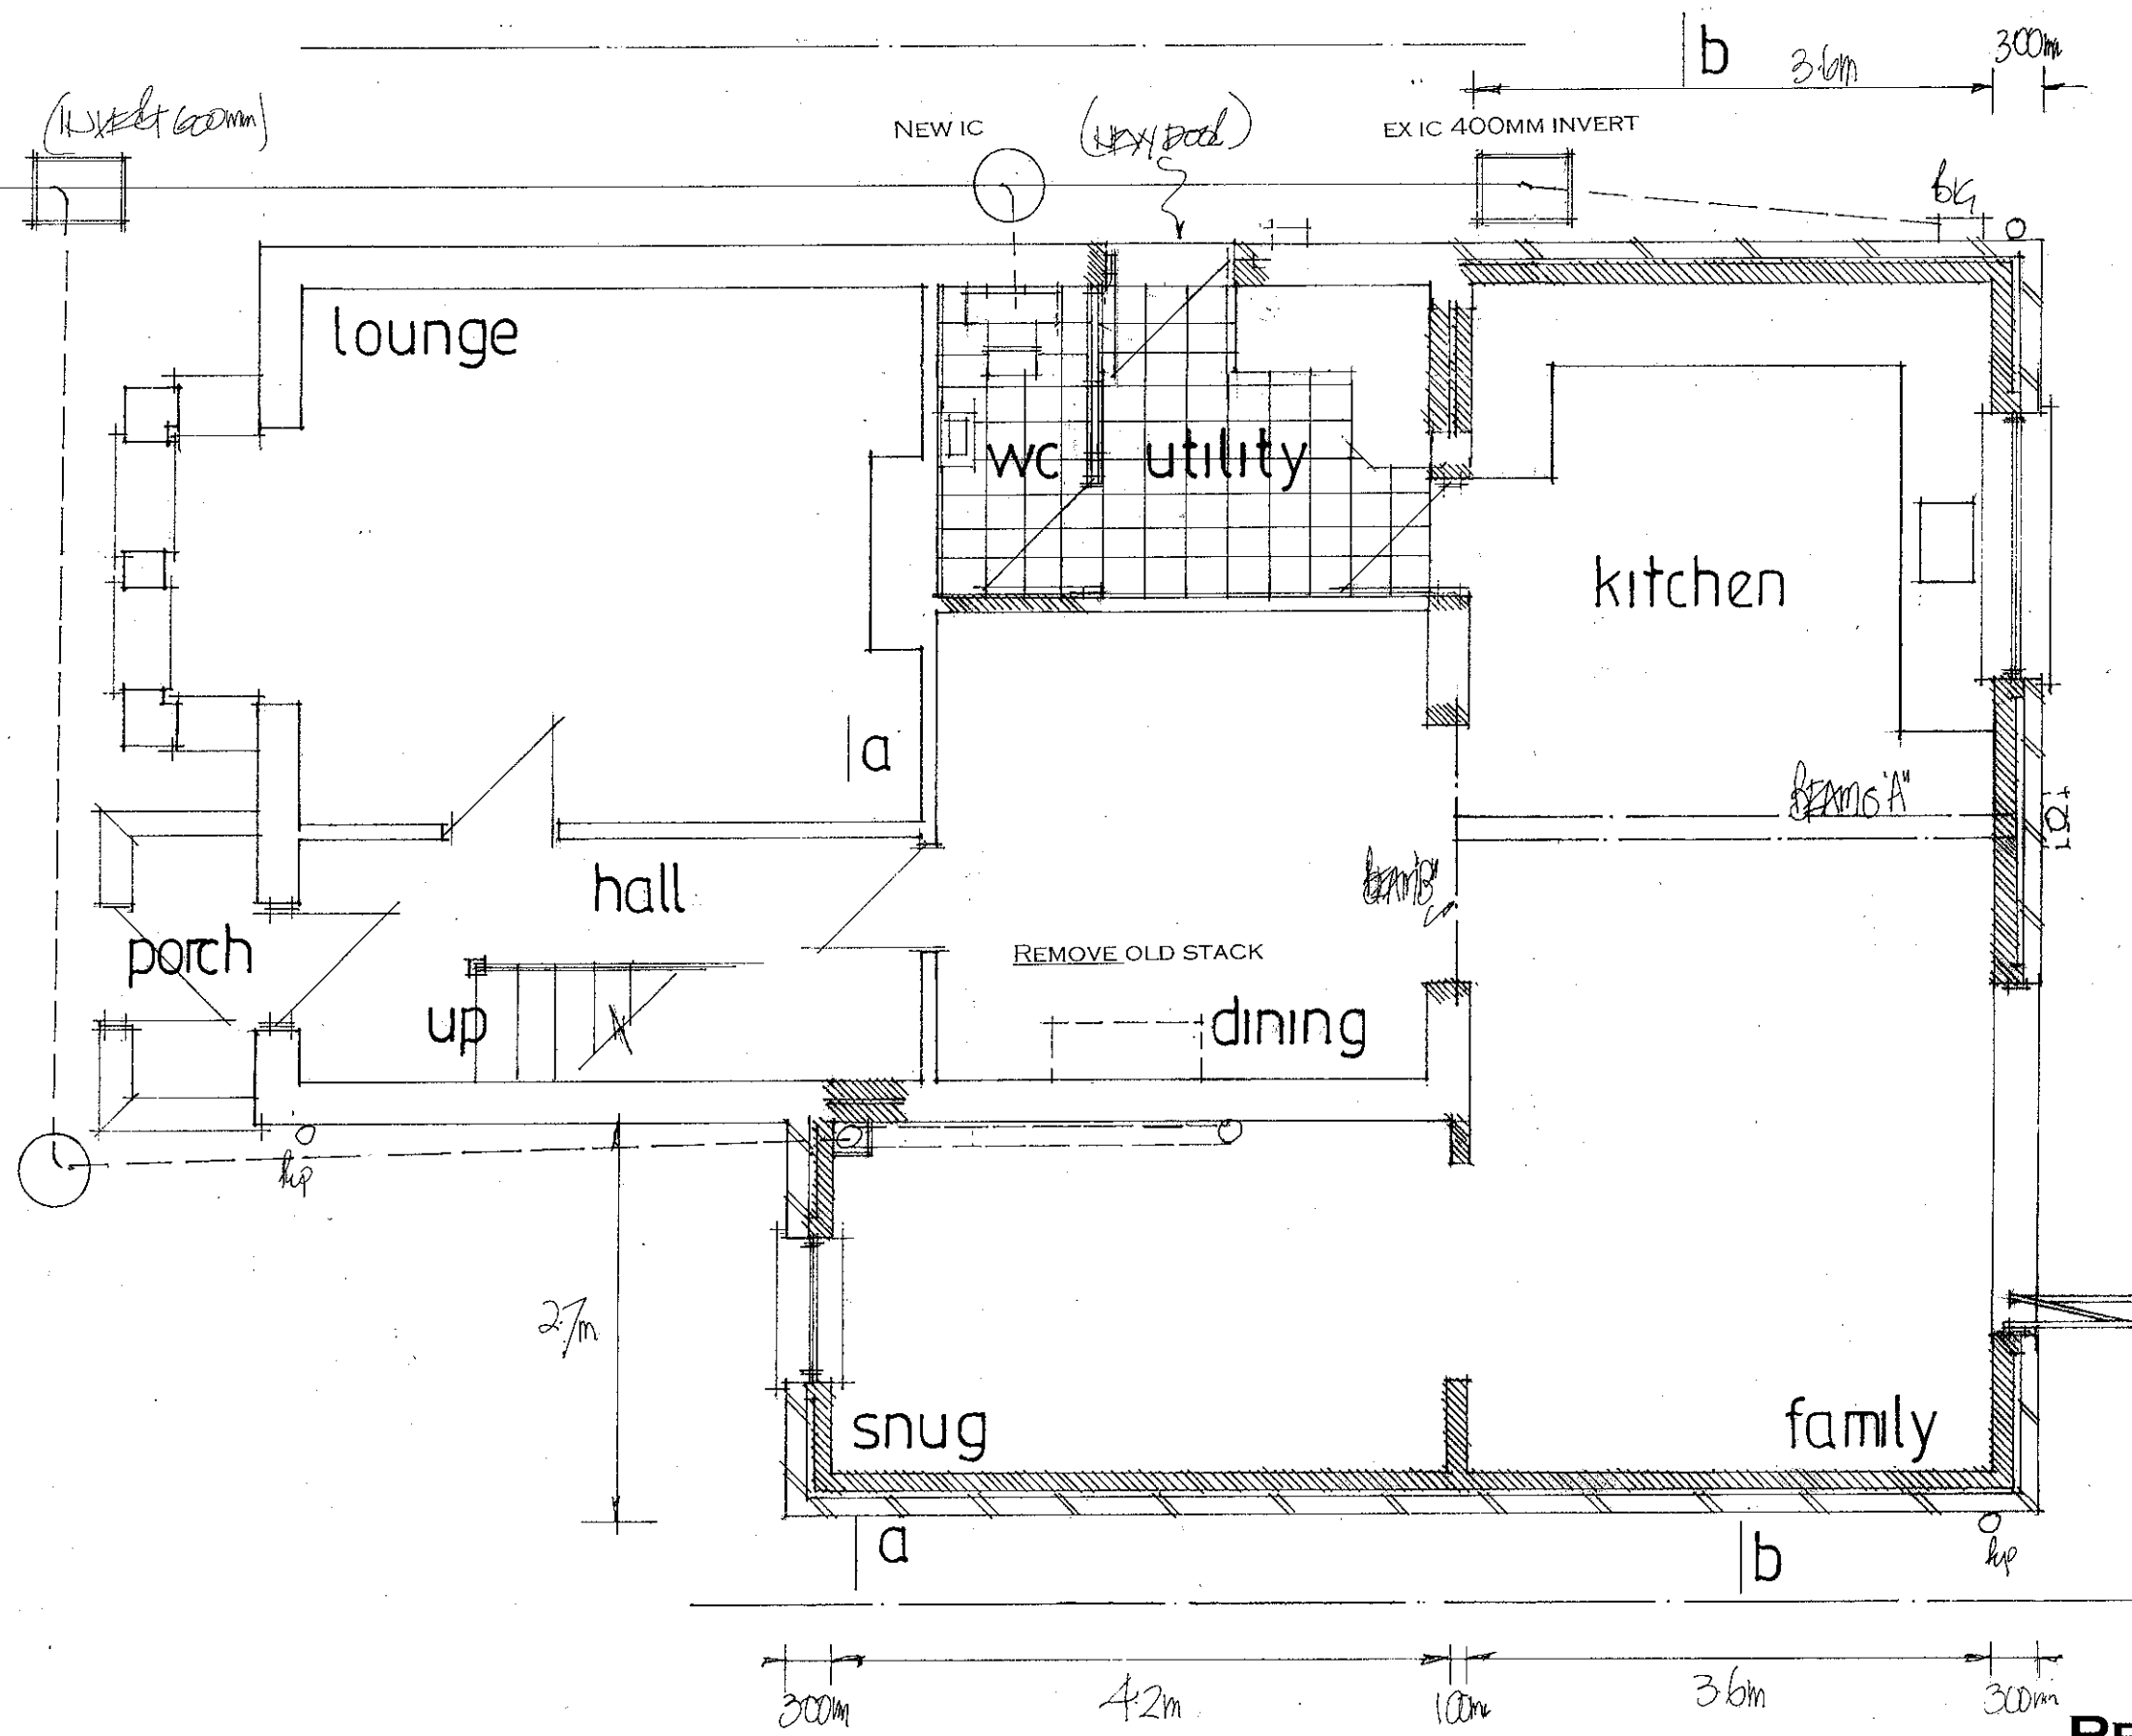

PROPOSED GROUND FLOOR

(~~AMENDED~~ AUG 2012)
date may 2012
scale 1:50

**PROPOSED REAR AND SIDE ADDITIONS.
56, WEST LANE, HAYLING ISLAND, HANTS.
FOR MR & MRS J. MACDONALD.**

PETER J. WALKER MRICS
CHARTERED SURVEYOR
182 SEAFRONT, HAYLING ISLAND, HANTS
PO11 9 AN

TEL: 02392 467571