


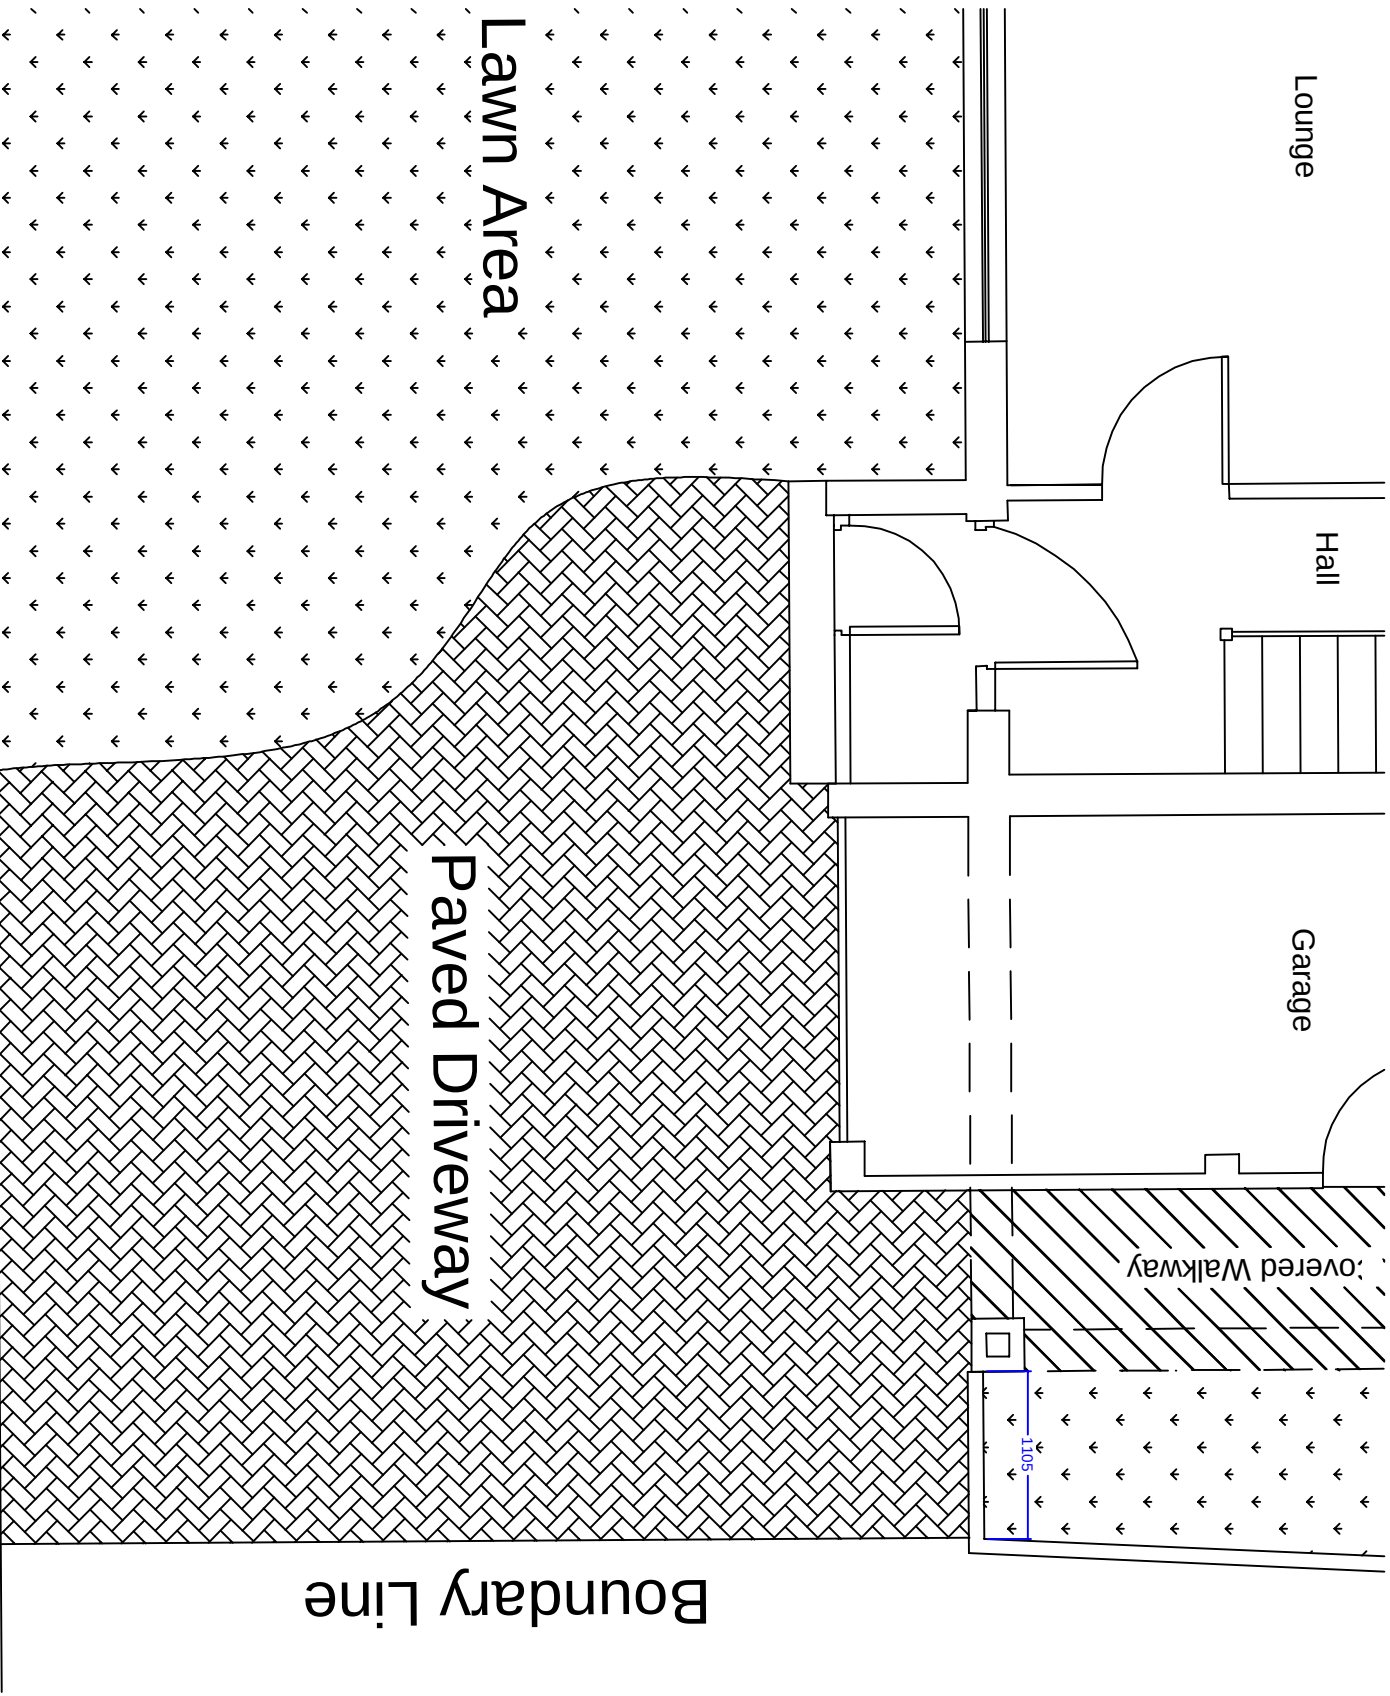

PLANNING BY DESIGN
www.planningbydesign.co.uk
E-mail: dave-cms@live.co.uk
Mobile: 07970 046996

PROJECT:
Extension to existing dwelling

Mr & Mrs Gillman
7 Woodstock Road
Bedhampton
Havant
PO9 3HX

SCALE: A3 @ 1:50

DATE: 14th May 2012

DRAWING NO'S: CMS/308

Title:
Existing Parking (No Change)