

0 1 2 3 4 5 METRES

SCALE AT 1:50

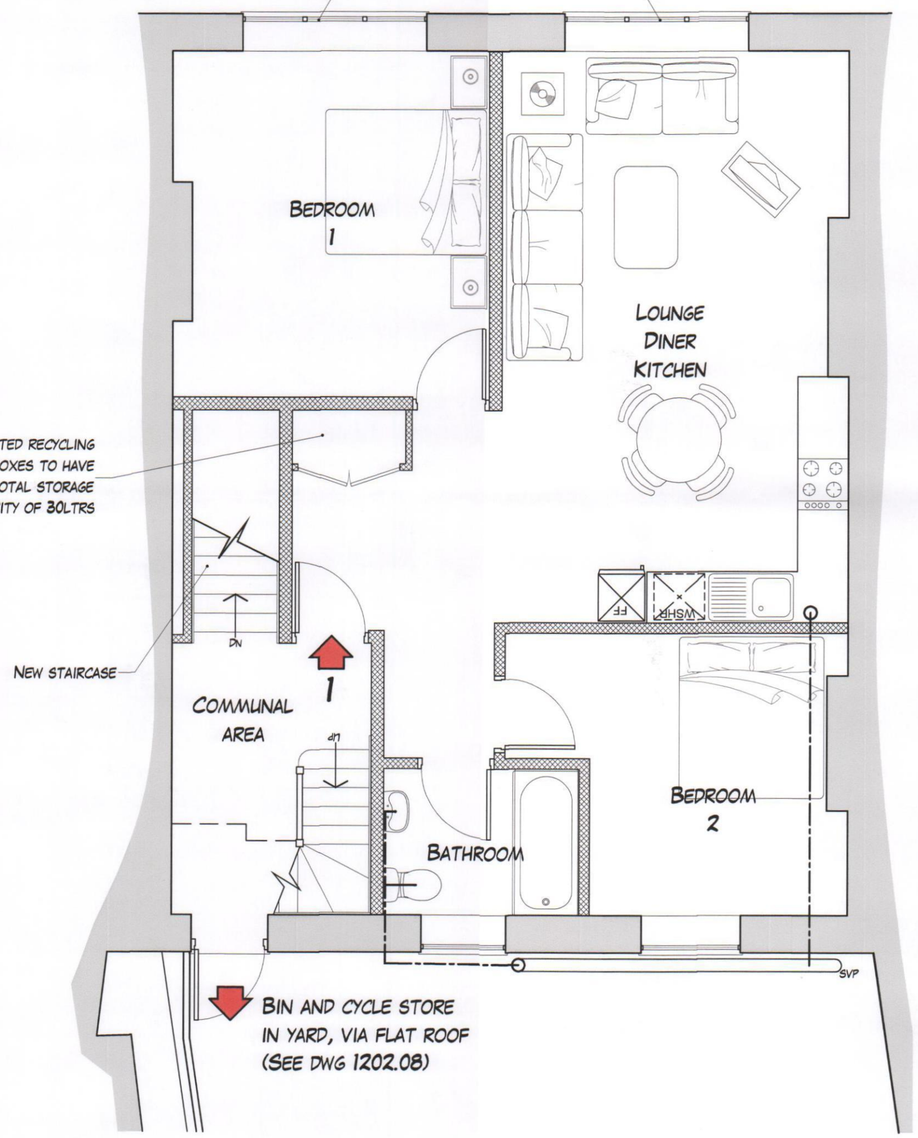

First floor as proposed 1:50

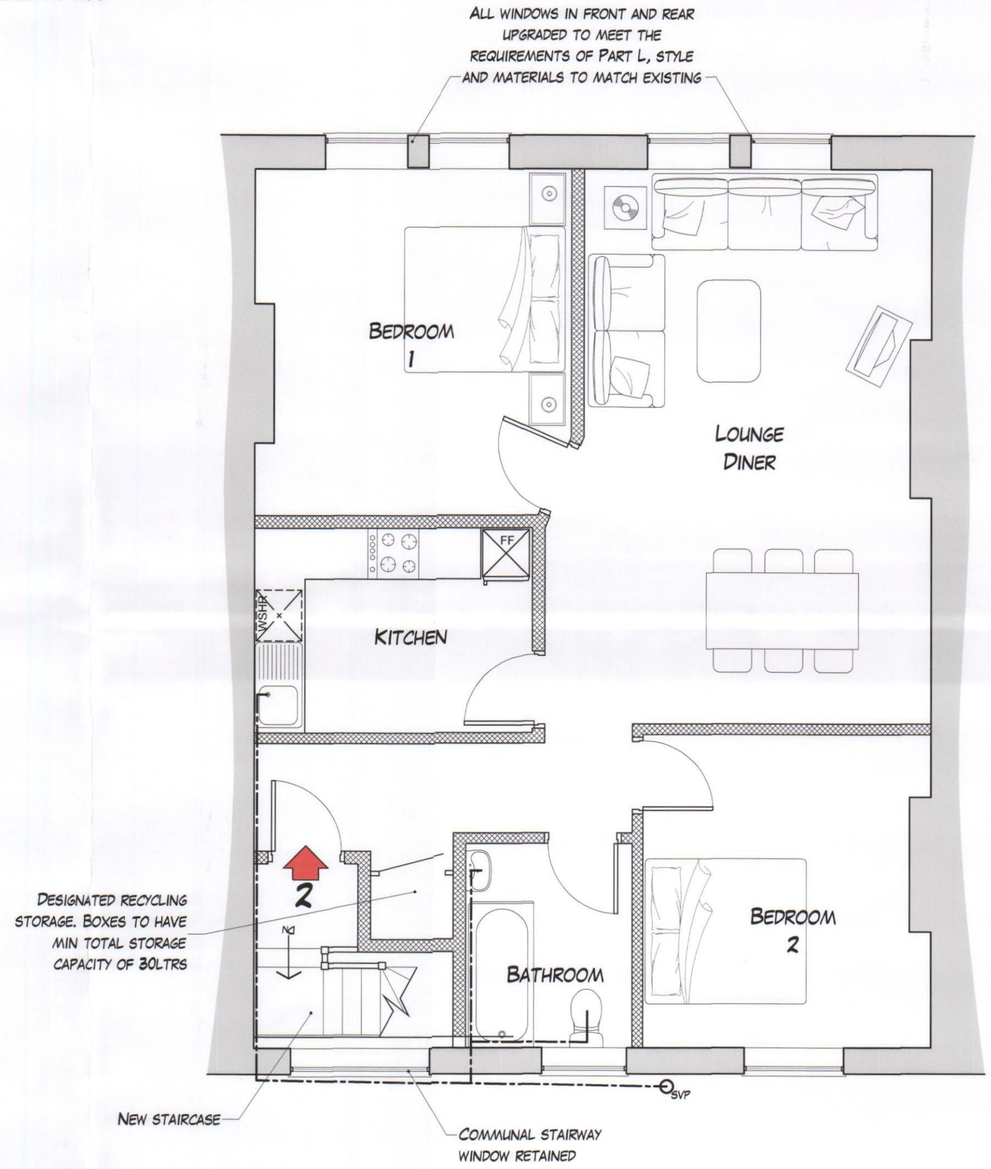

Second floor as proposed 1:50

DRAWN BY: DJK

CHECKED BY:

HAVANT BOROUGH COUNCIL DEVELOPMENT CONTROL
11 AUG 2011
RECEIVED

This drawing has been produced for a particular purpose. To ensure that this purpose is fulfilled and a high quality project is achieved, please observe the following:
- All dimensions shown are to be checked on site before work commences. Any discrepancies are to be reported to the Architect for comment prior to its origination. Immediately, to comply with any insurances or guarantees.
- All goods, materials and workmanship are to comply with the current Building Regulations and any other requirements as the local statutory authority may require. Any variations from the approved drawings must be agreed with the Architect prior to commencement.

IF IN DOUBT ABOUT ANY ELEMENT OF THIS DRAWING, CALL SPITFIRE

CLIENT: SOUTH ALLIANCE INVESTMENTS

REVISIONS: A - JULY 2011 - SCALE BAR ADDED

PROJECT: PROPOSED CONVERSION TO TWO FLATS 6 WEST STREET, HAVANT

DRAWING: PLANS AS PROPOSED

A

DRAWING NO: 1202.07

SCALE: AS SHOWN @ A2

DATE: JUNE 2011

© COPYRIGHT SPITFIRE ARCHITECTURAL CONSULTANTS LTD.

22A CORNFIELD ROAD, EASTBOURNE, BN21 4QE - 01323 431 892 - WWW.SPITFIREARCHITECTURE.CO.UK

SPITFIRE ARCHITECTURE