




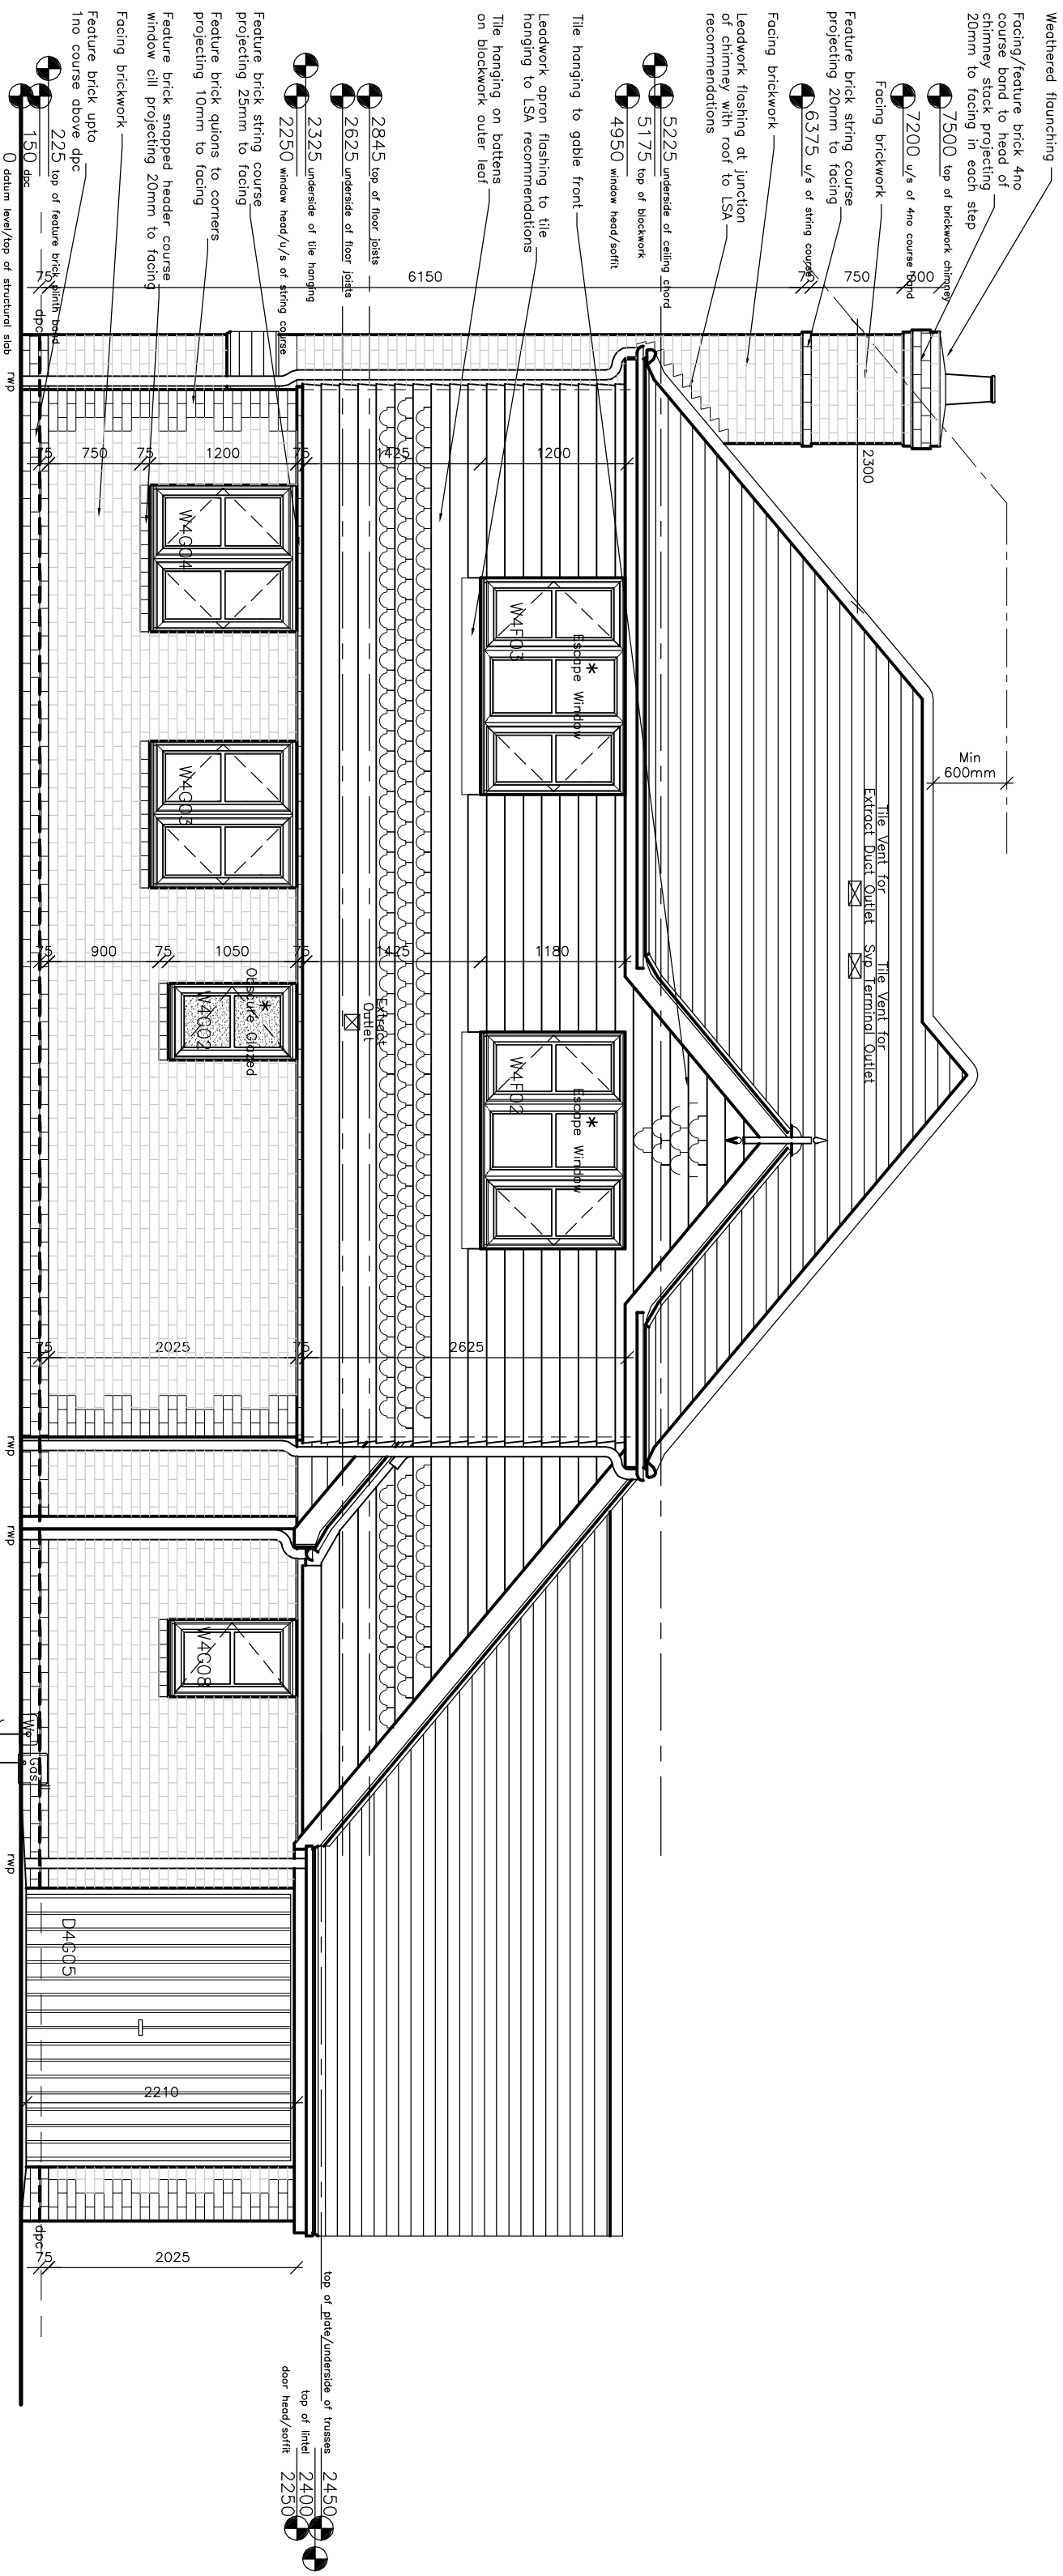

Front Elevation

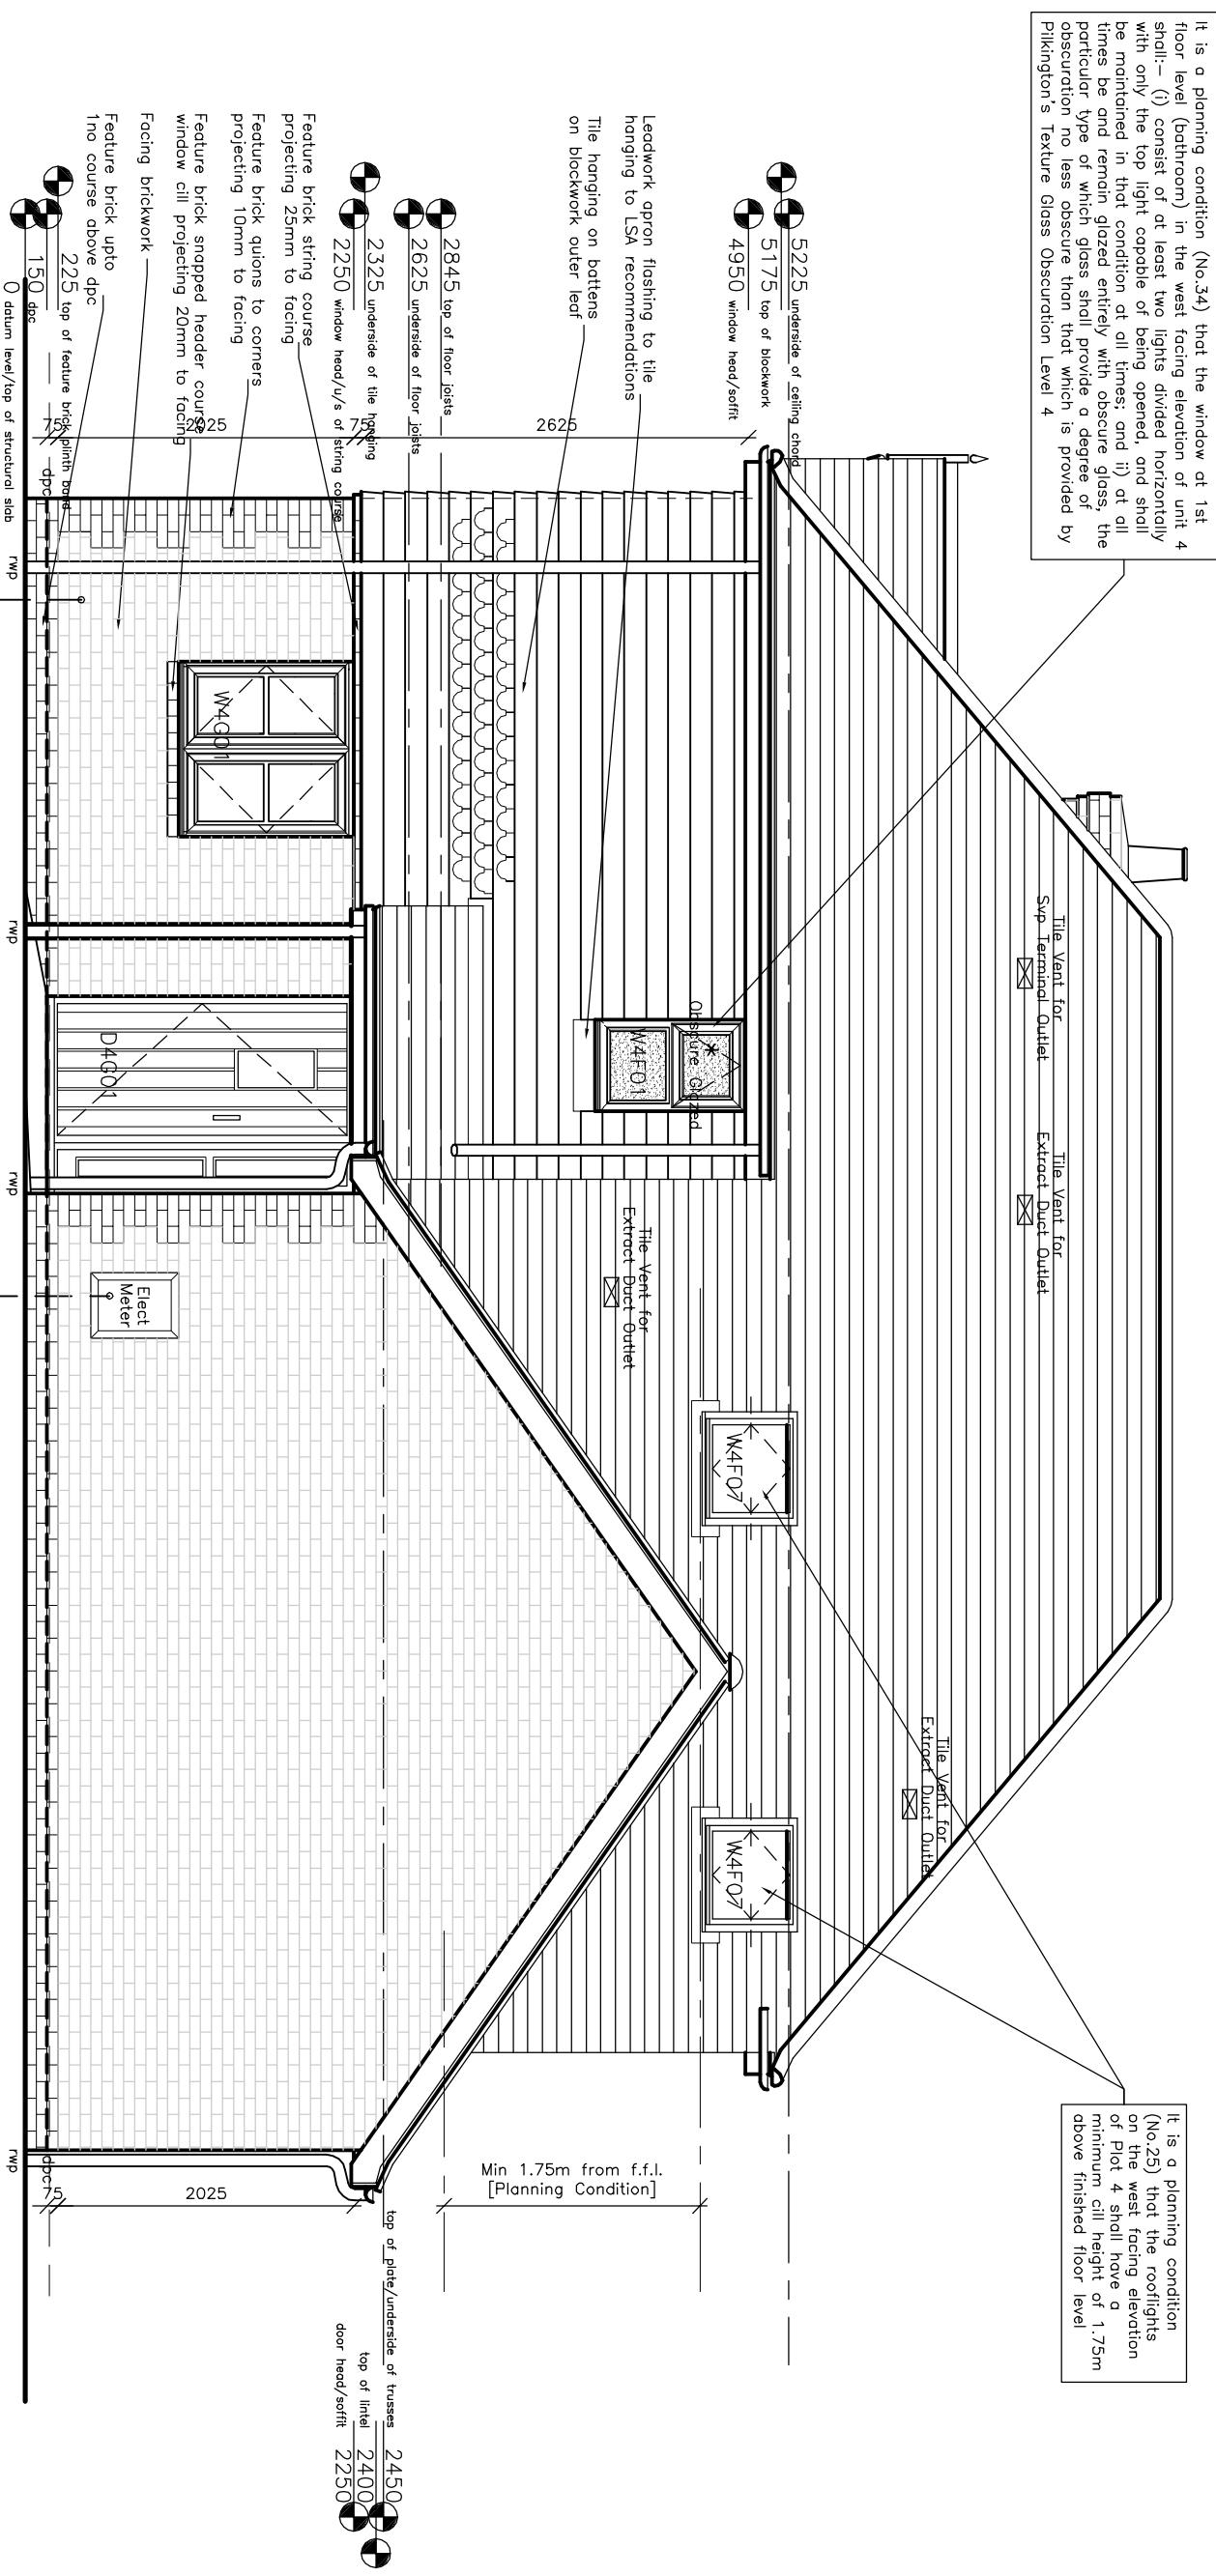

Side Elevation

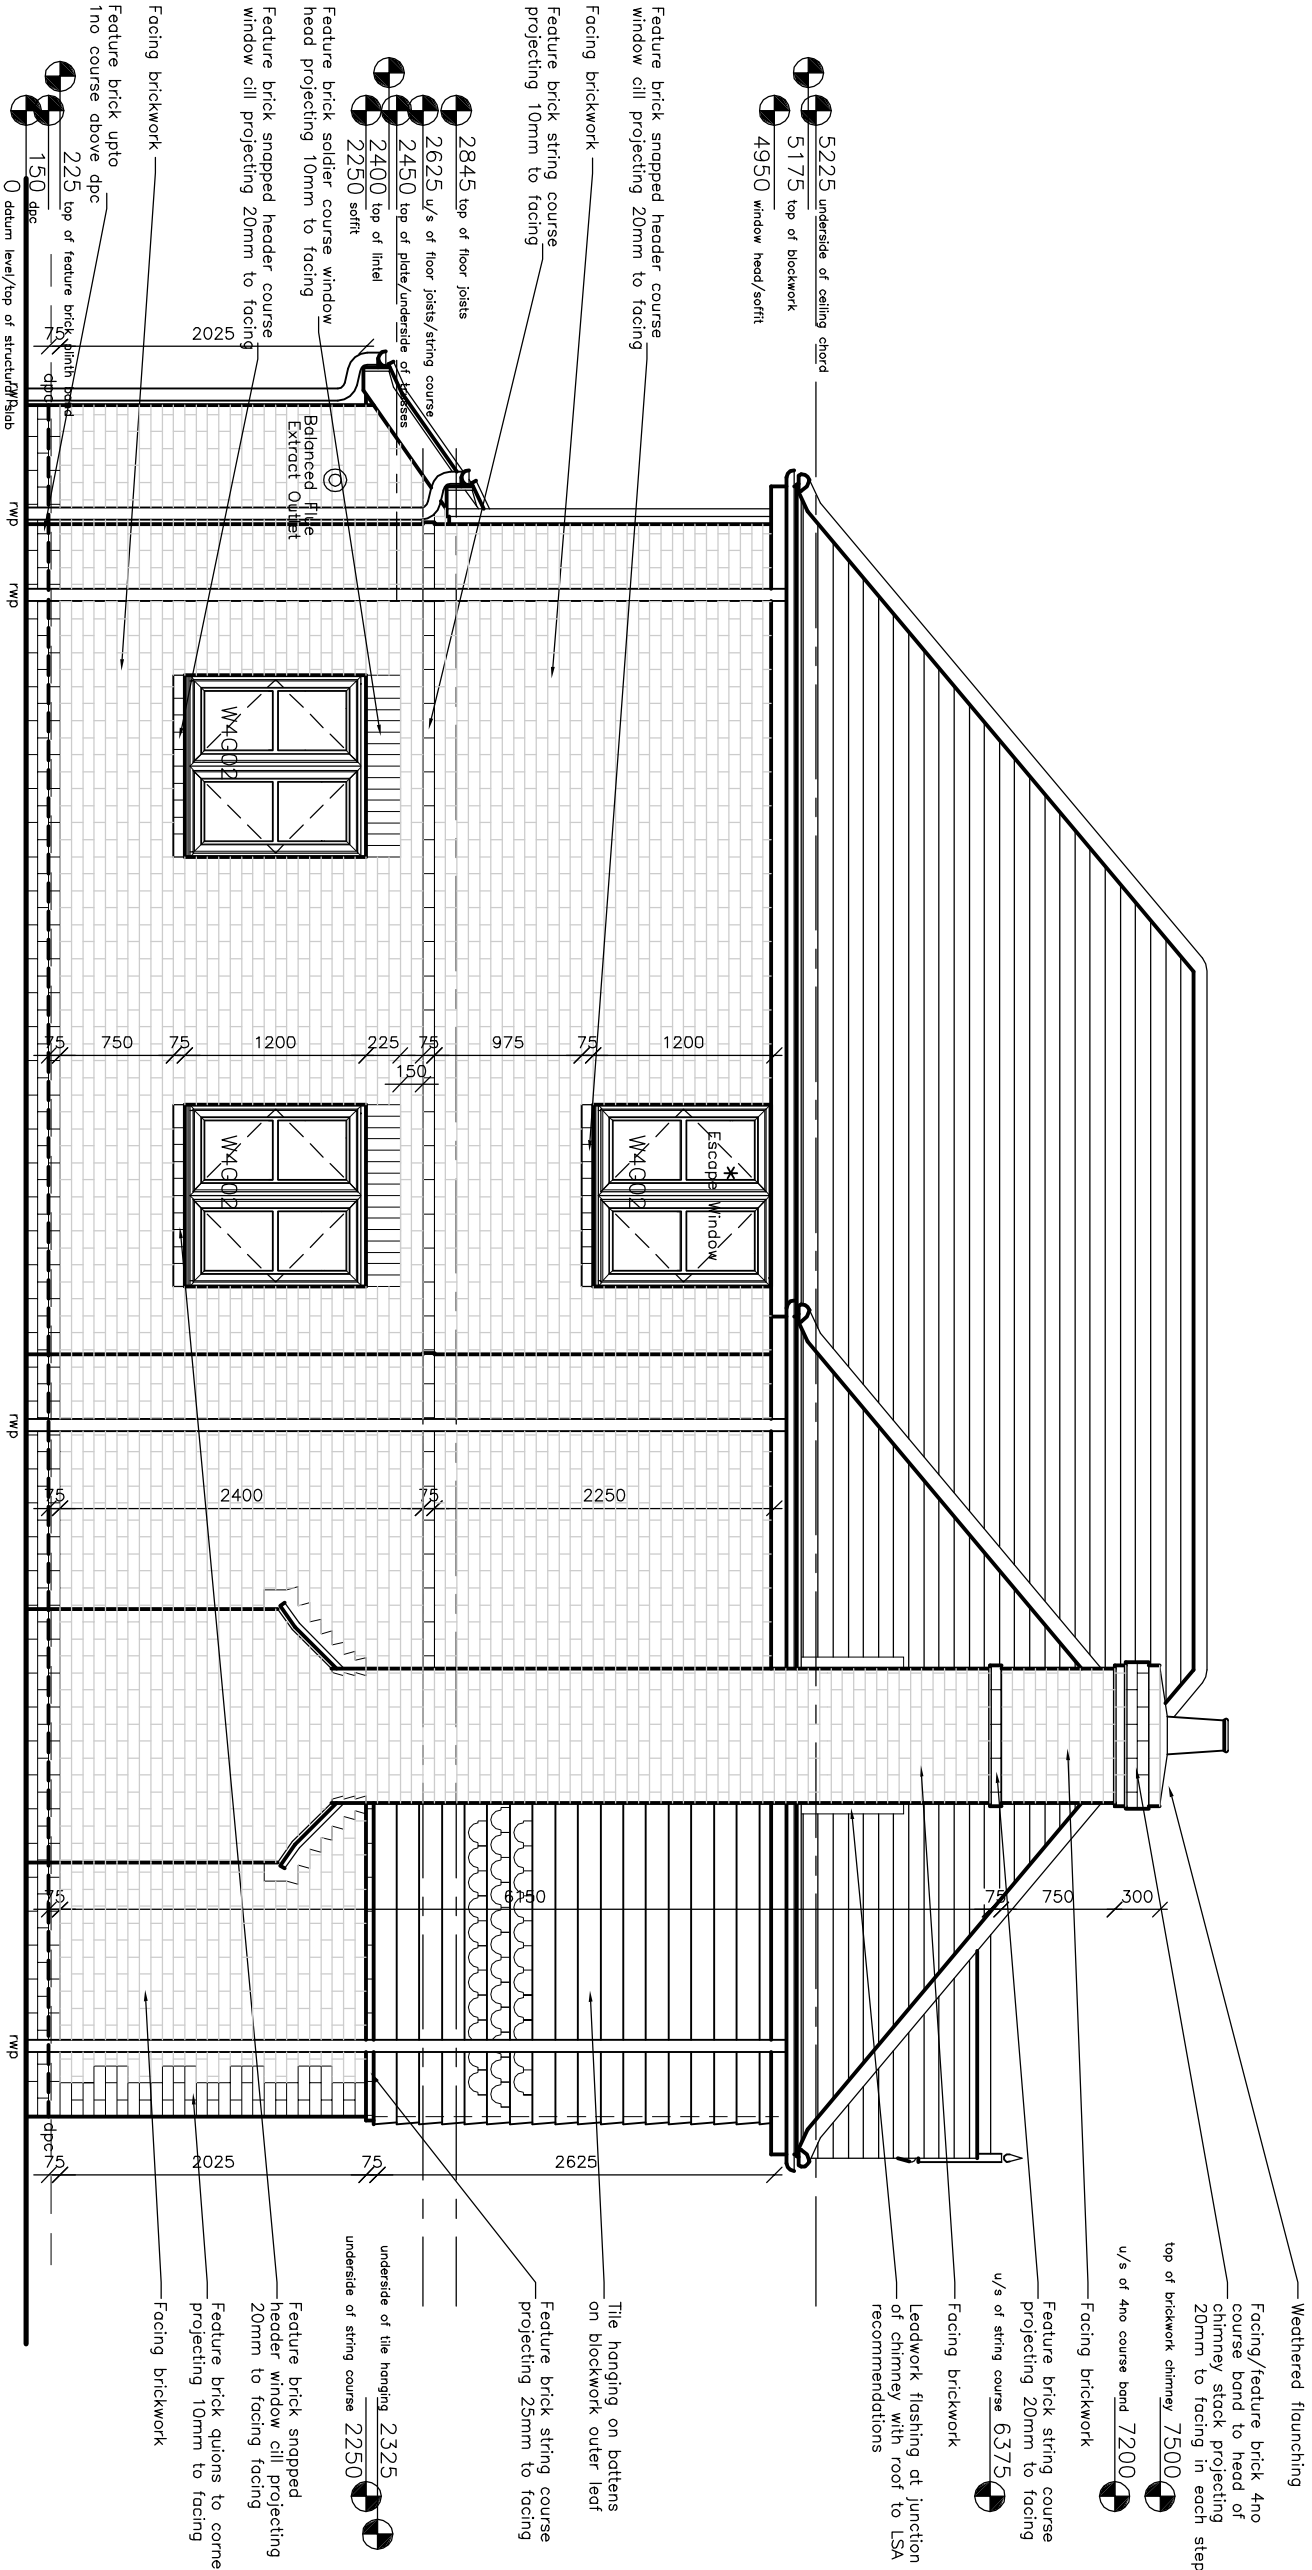

Side Elevation