


**CONVERSION OF EXISTING GARAGE TO PROVIDE HABITABLE ACCOMMODATION.
16, FISHERY LANE, HAYLING ISLAND, HANTS.
FOR P. ADDY & D. ARCHER.**

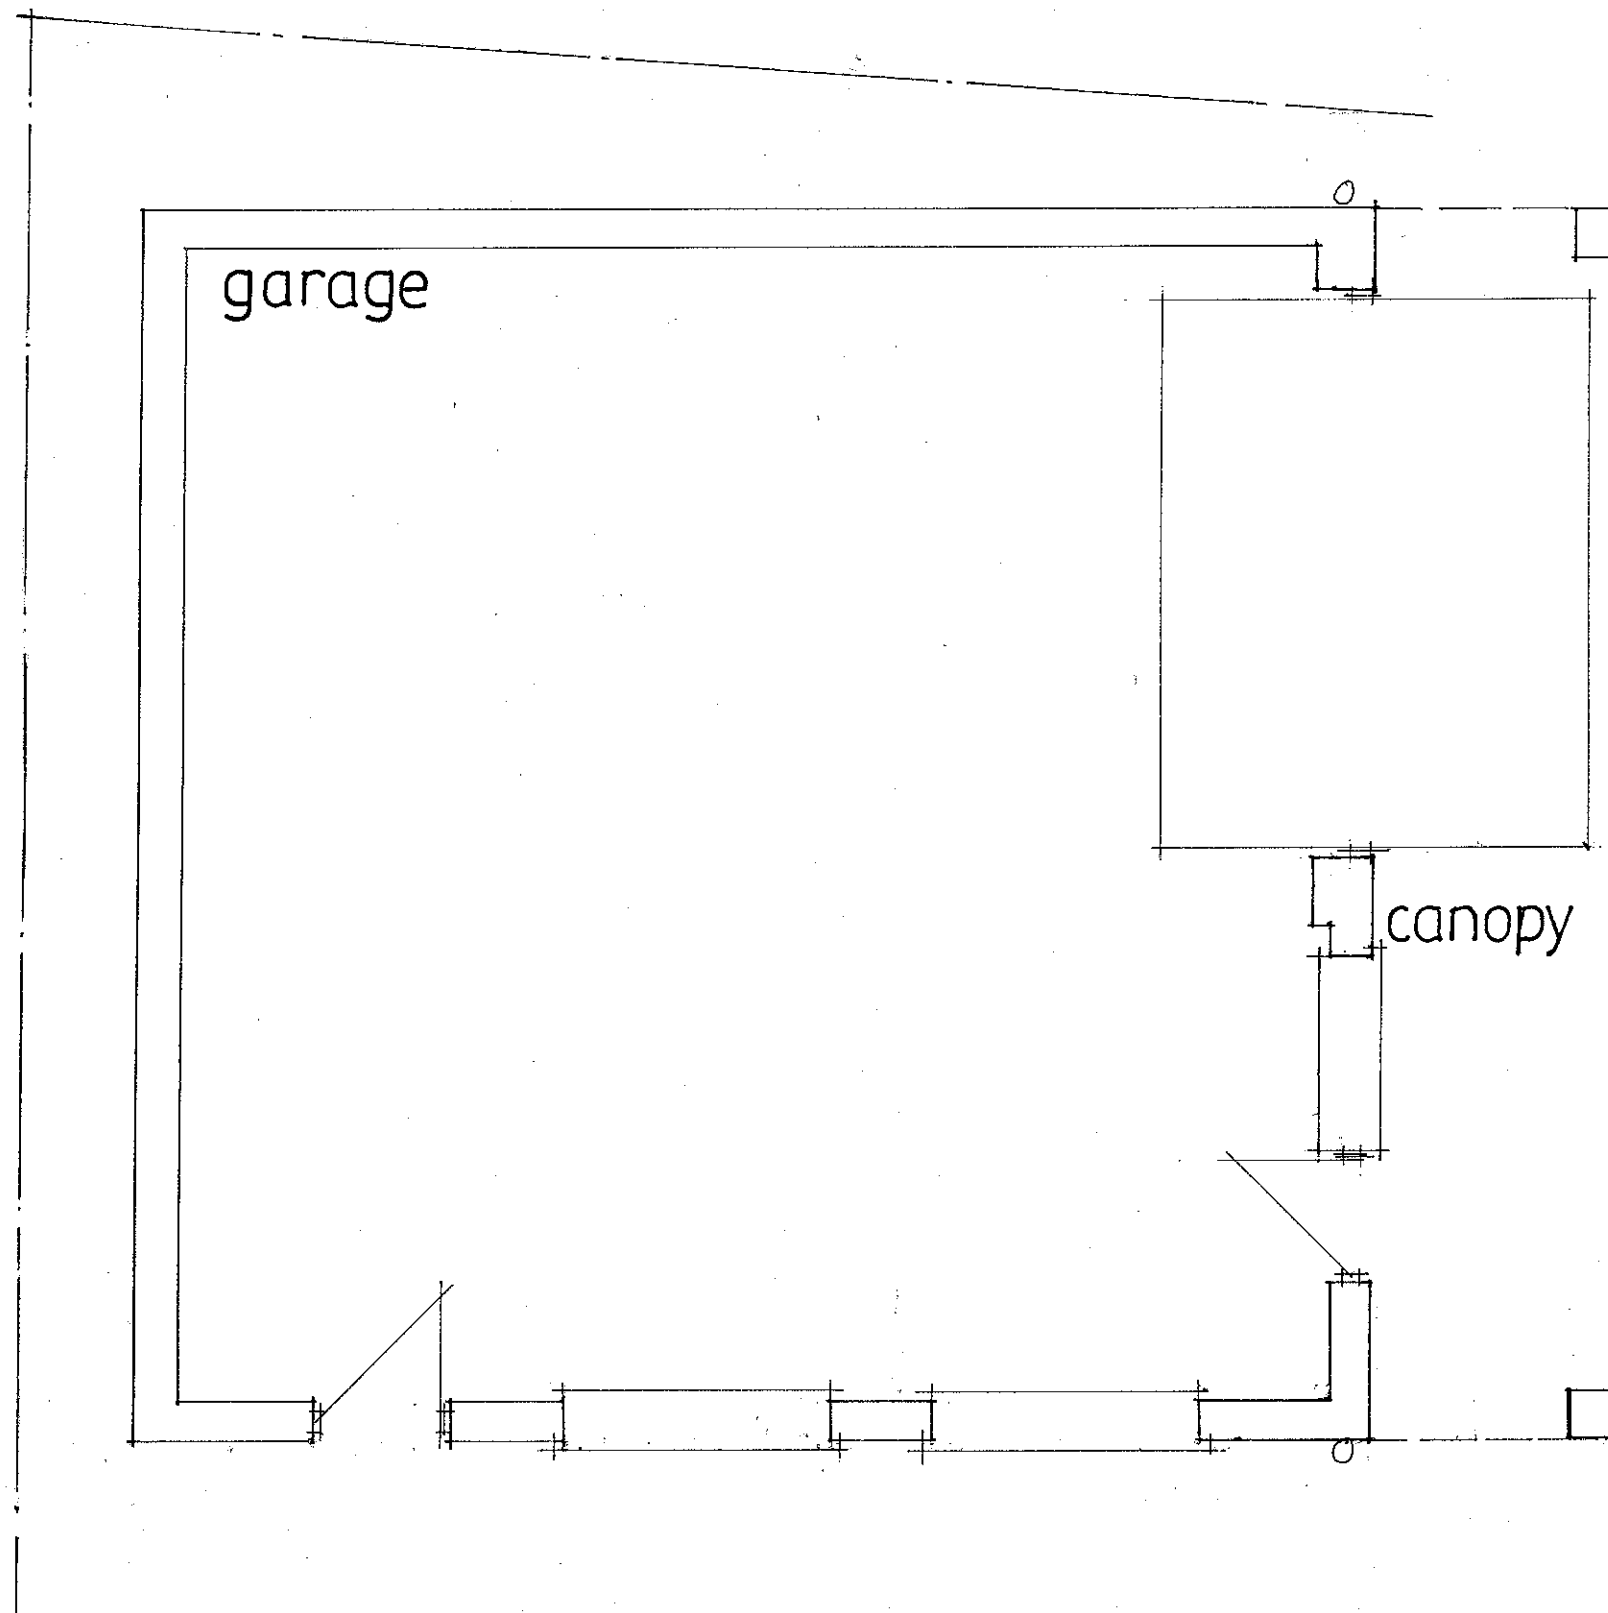

date july 2012
scale 1:50

EXISTING LAYOUT

PETER J. WALKER MRICS
CHARTERED SURVEYOR
182 SEAFRONT, HAYLING ISLAND, HANTS
PO11 9 AN

TEL: 02392 467571