

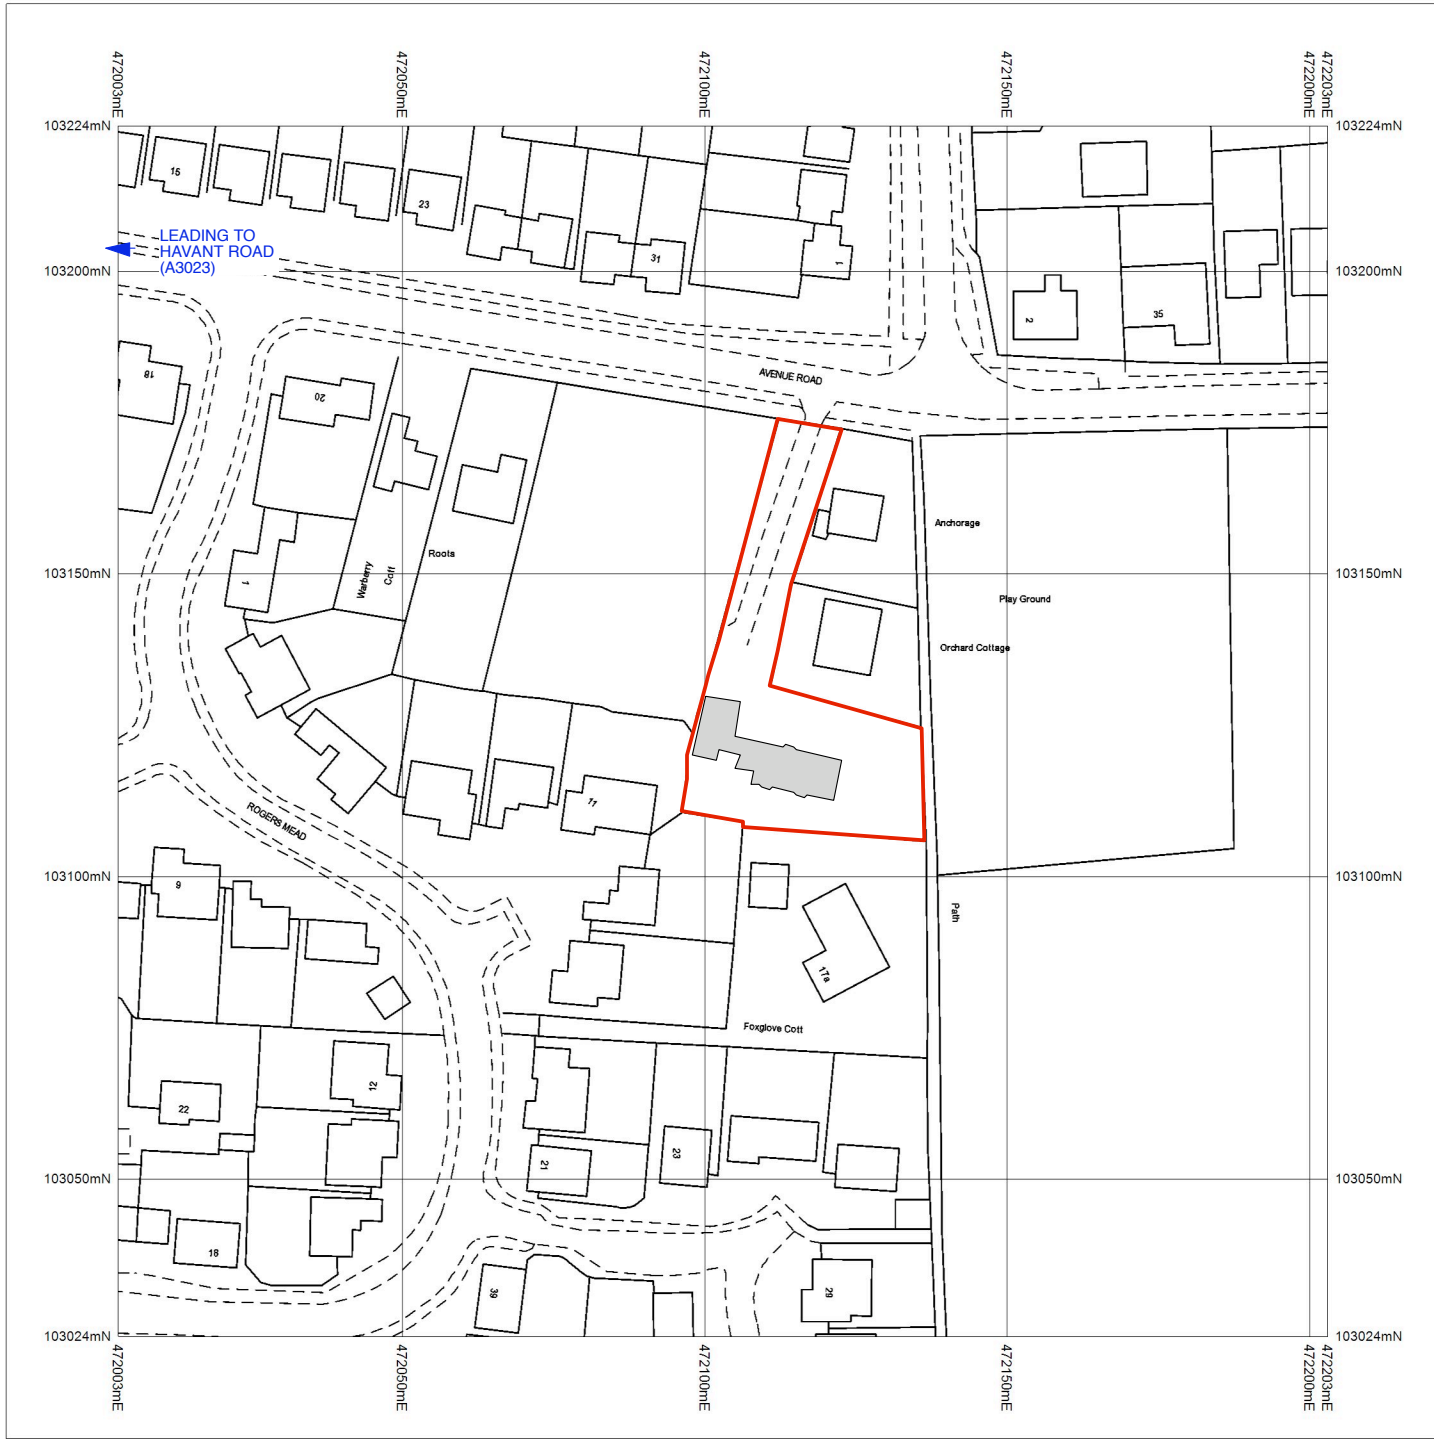


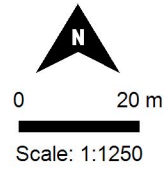

© Crown Copyright and database rights 2011 Ordnance Survey 100048957. The representation of road, track or path is no evidence of a boundary or right of way. The representation of features as lines is no evidence of a property boundary.

Supplied by: www.ukmapcentre.com
Serial Number: 4045
Centre Coordinates: 472103,103124

Location Plan at 1:1250 scale

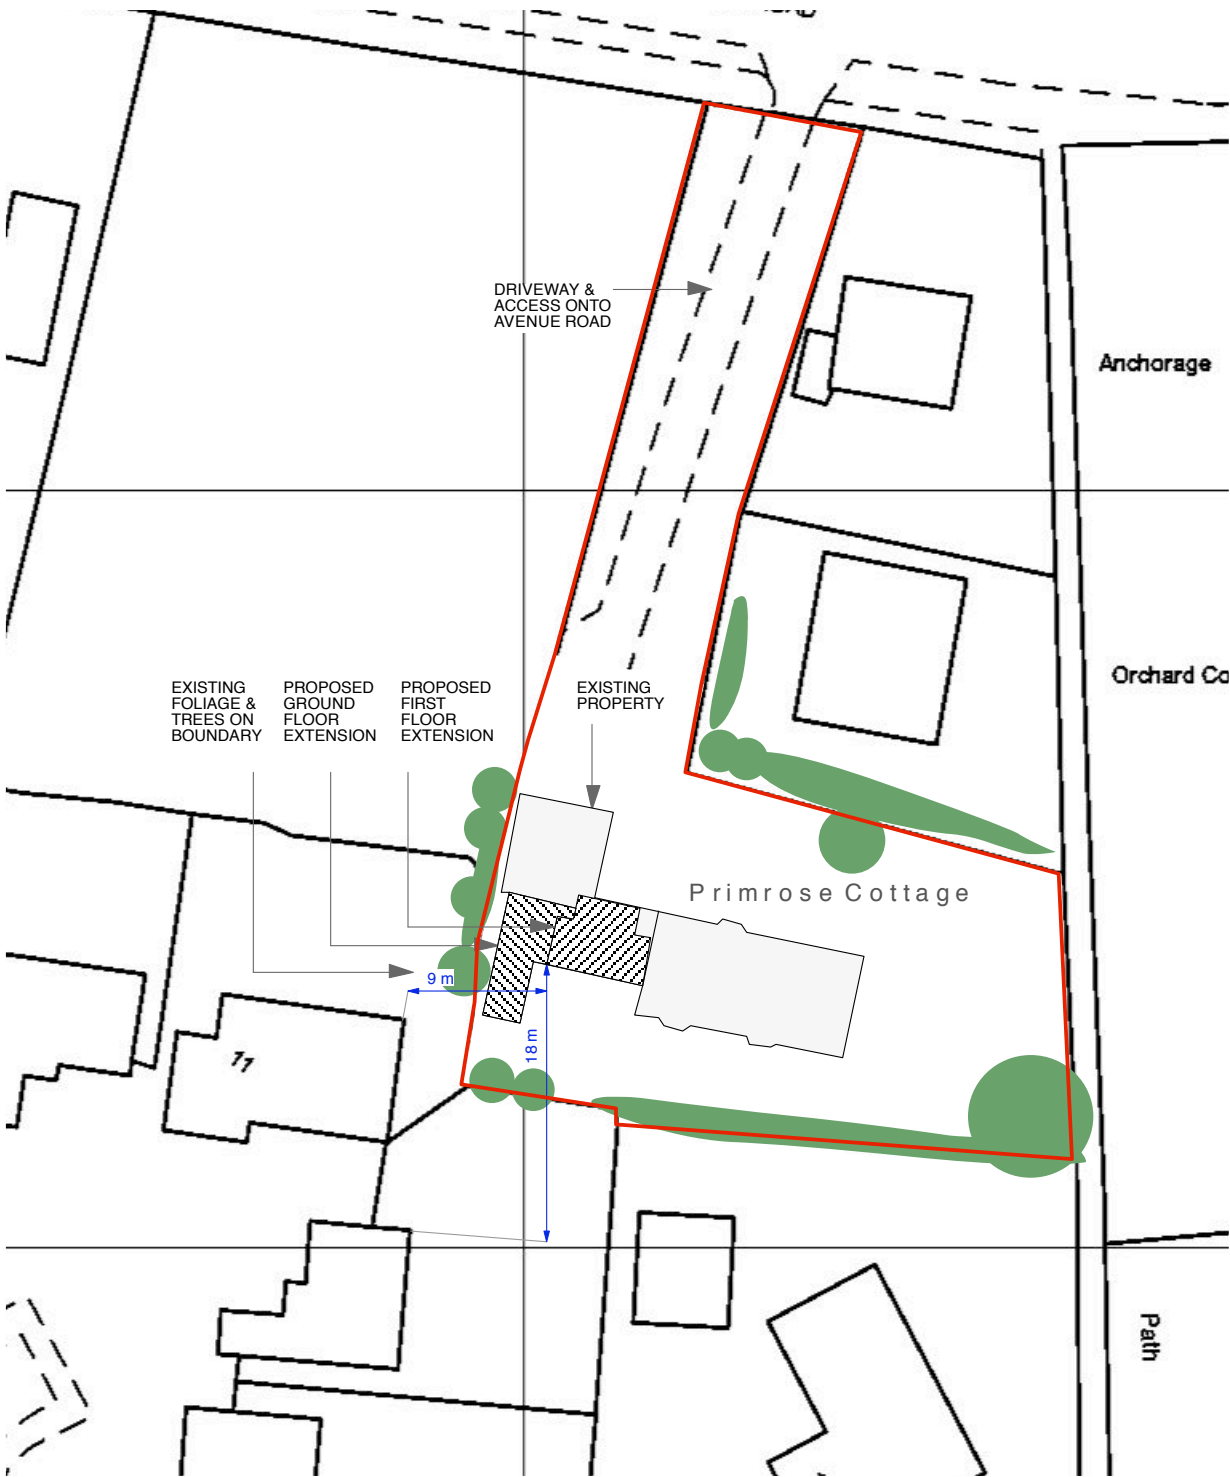

Site Plan at 1:500 scale

