

north west elevation @ scale 1:200

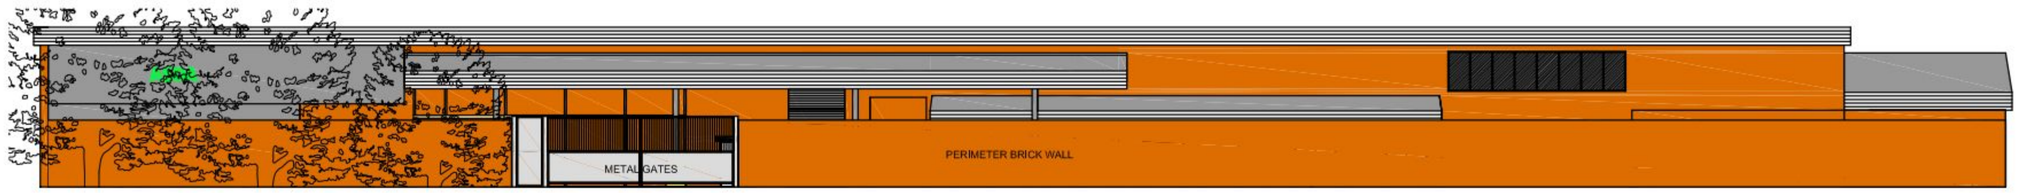

south west elevation @ scale 1:200
(extension hidden by existing perimeter wall)

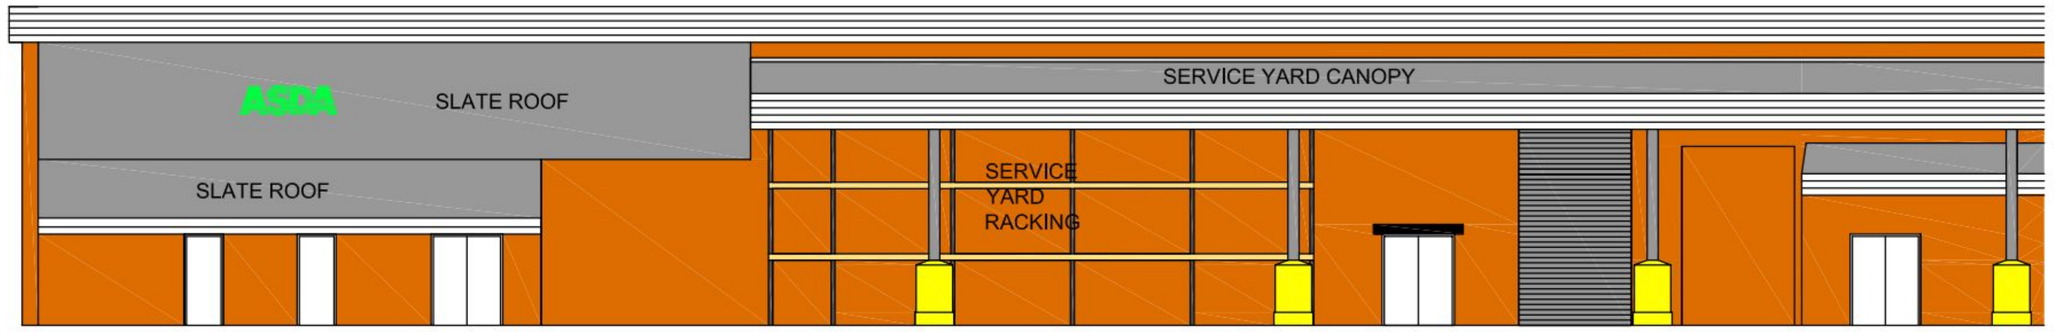

part south-west elevation (inside service yard
perimeter wall) @ scale 1:100 - existing

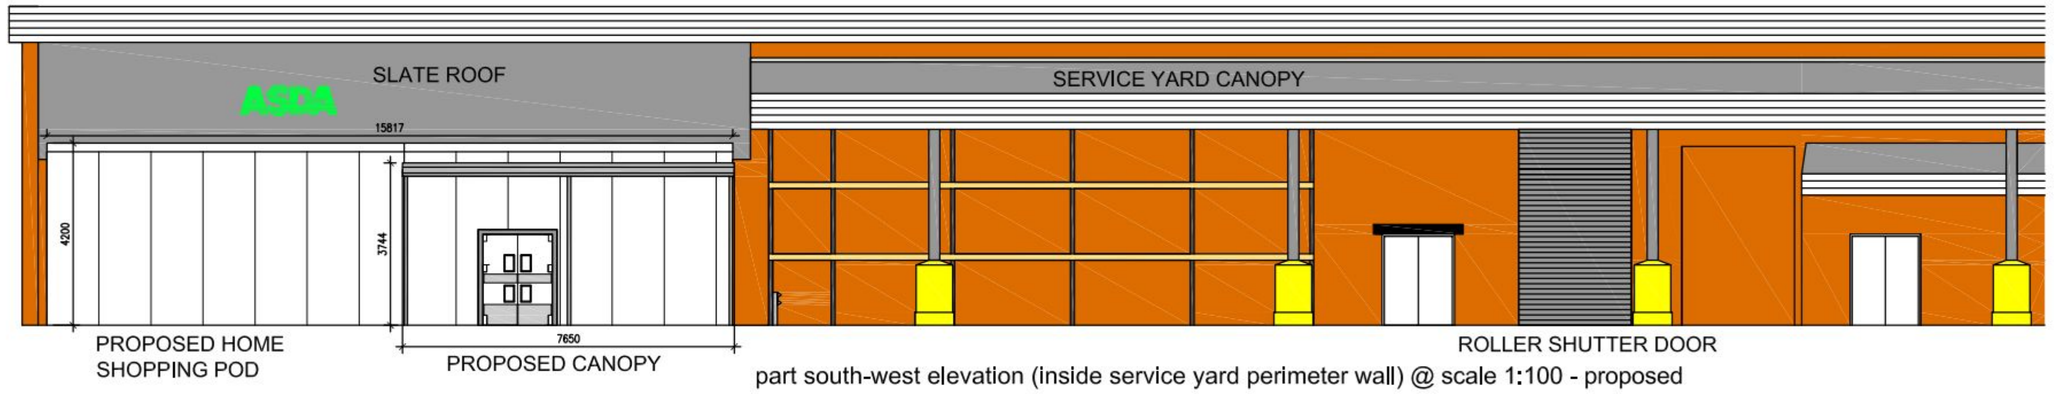

part south-west elevation (inside service yard perimeter wall) @ scale 1:100 - proposed

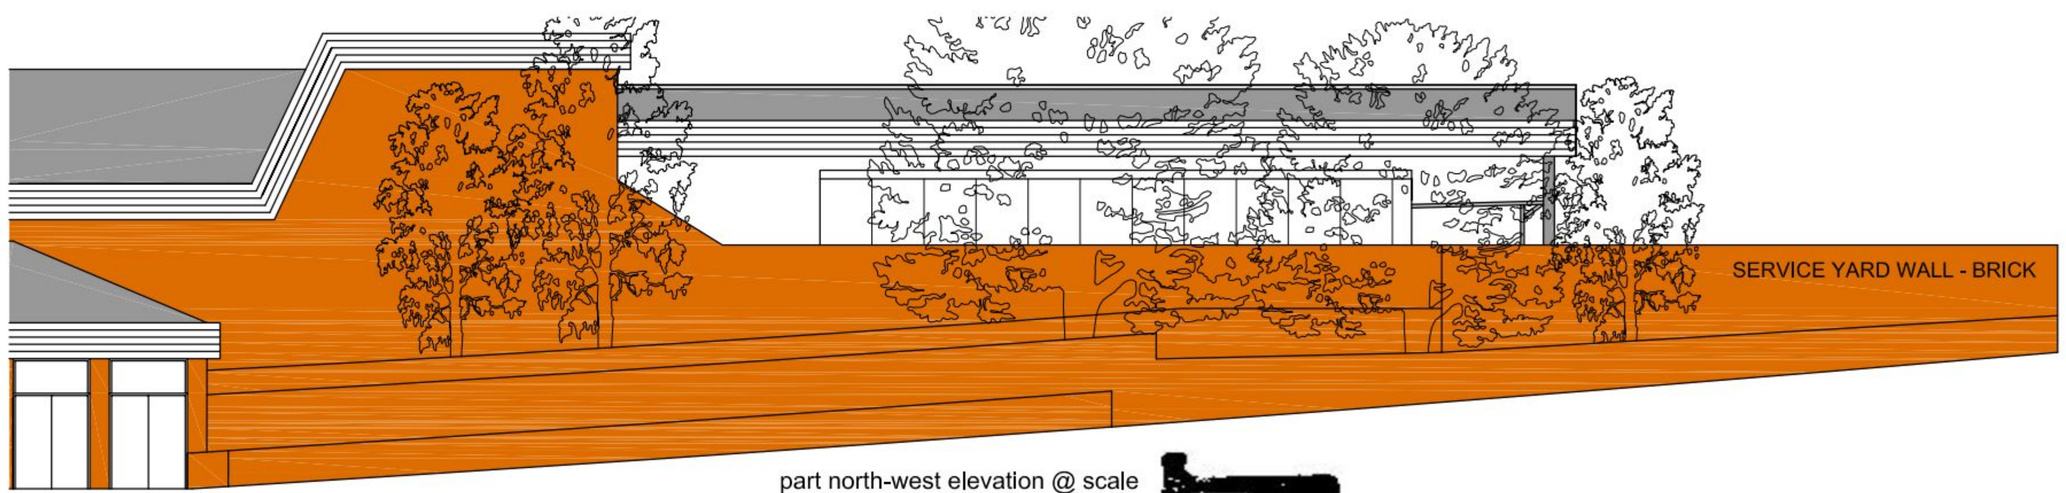

part north-west elevation @ scale
(extension hidden by existing peri

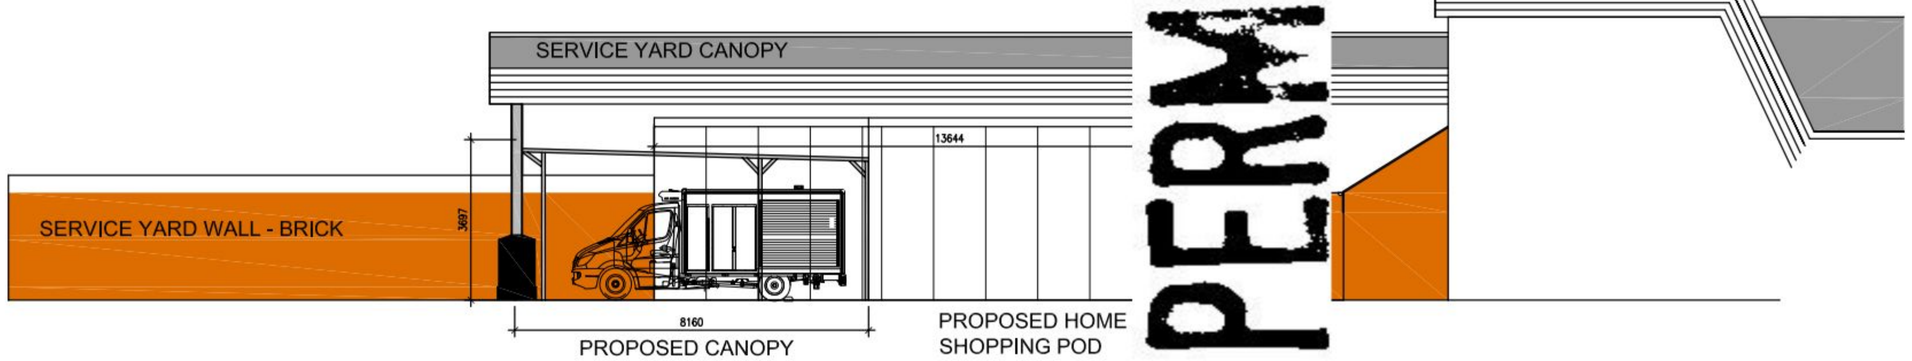

part south-east elevation (inside service yard perimeter wall) @ scale 1:100 - proposed

PERMIT

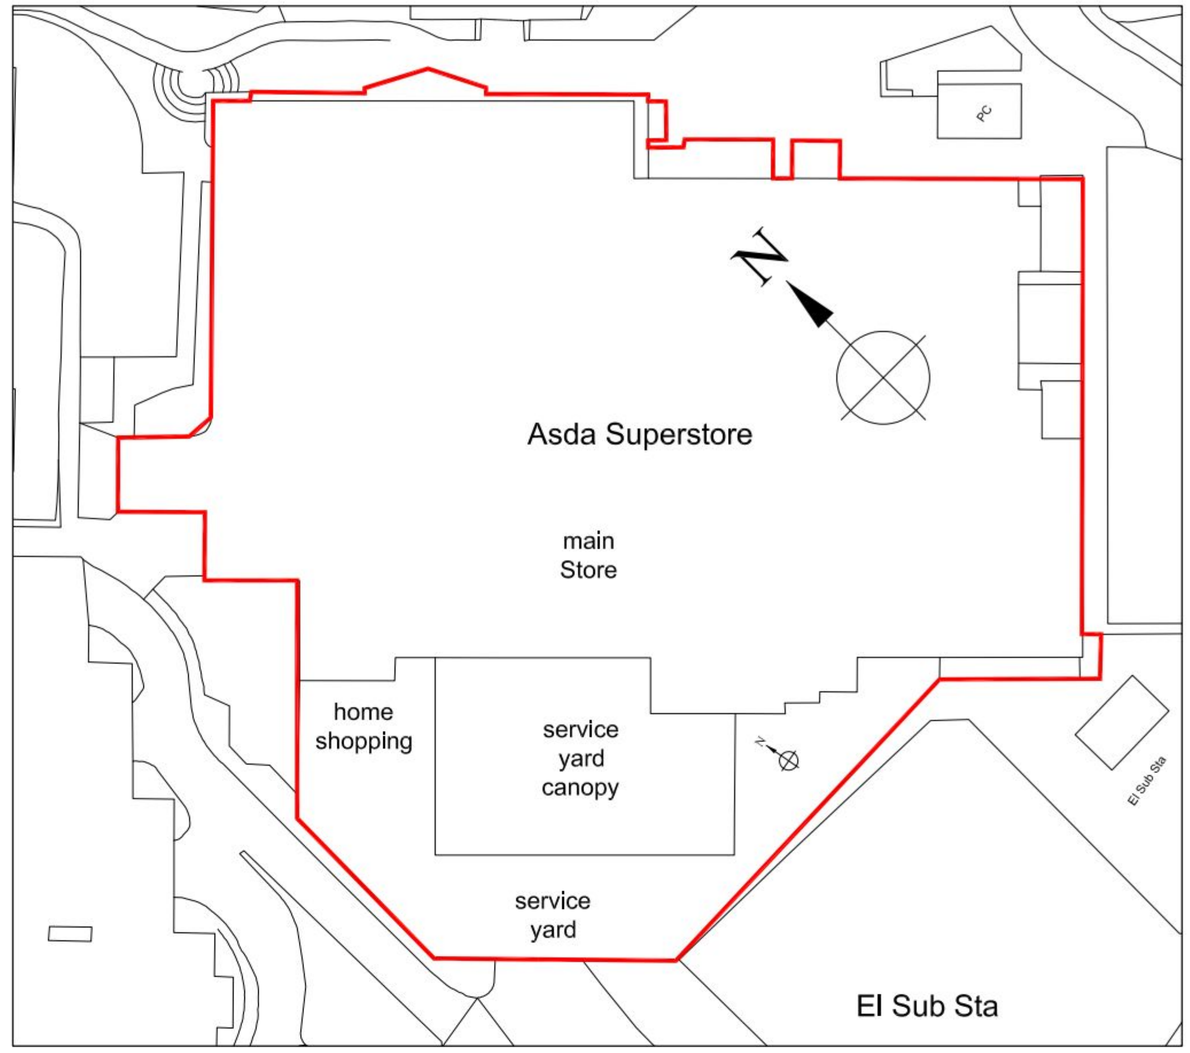

site plan @ scale 1:500

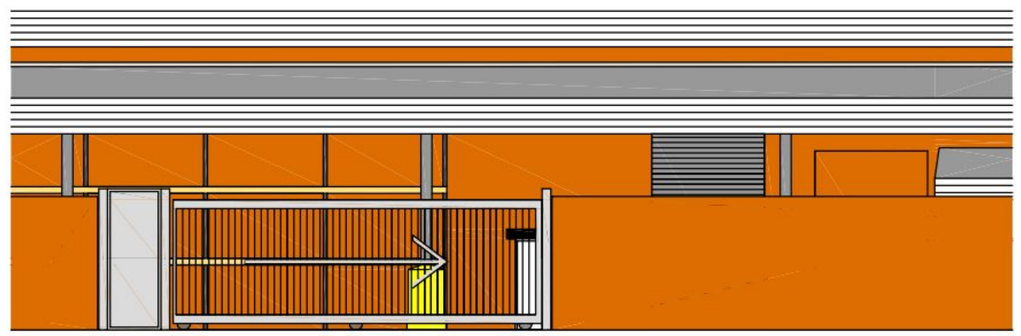

replacement service yard gate @ scale 1:100

Rev	Modifications	By	Date	Chk'd

HB PROJECTS
LIMITED
Professional Construction,
Design & Building Services
Merrydale House, Roydsdale way,
Bradford BD4 6SB
Tel: 01274 474080 Fax: 01274 653236
E-mail: admin@hbprojectsltd.co.uk
Website: www.hbprojectsltd.co.uk

Client: ASDA part of the WAL*MART family

Project: Asda Waterlooville Home Shopping

Title: External Elevations proposed

Original Size:	Scale:	Drawn:	Checked:	Status:
A1	1:100	mms		planning
		Date: 13.9.2011	Date:	

Drawing Number: 1133-21-01

Revision: -