

PERMIT

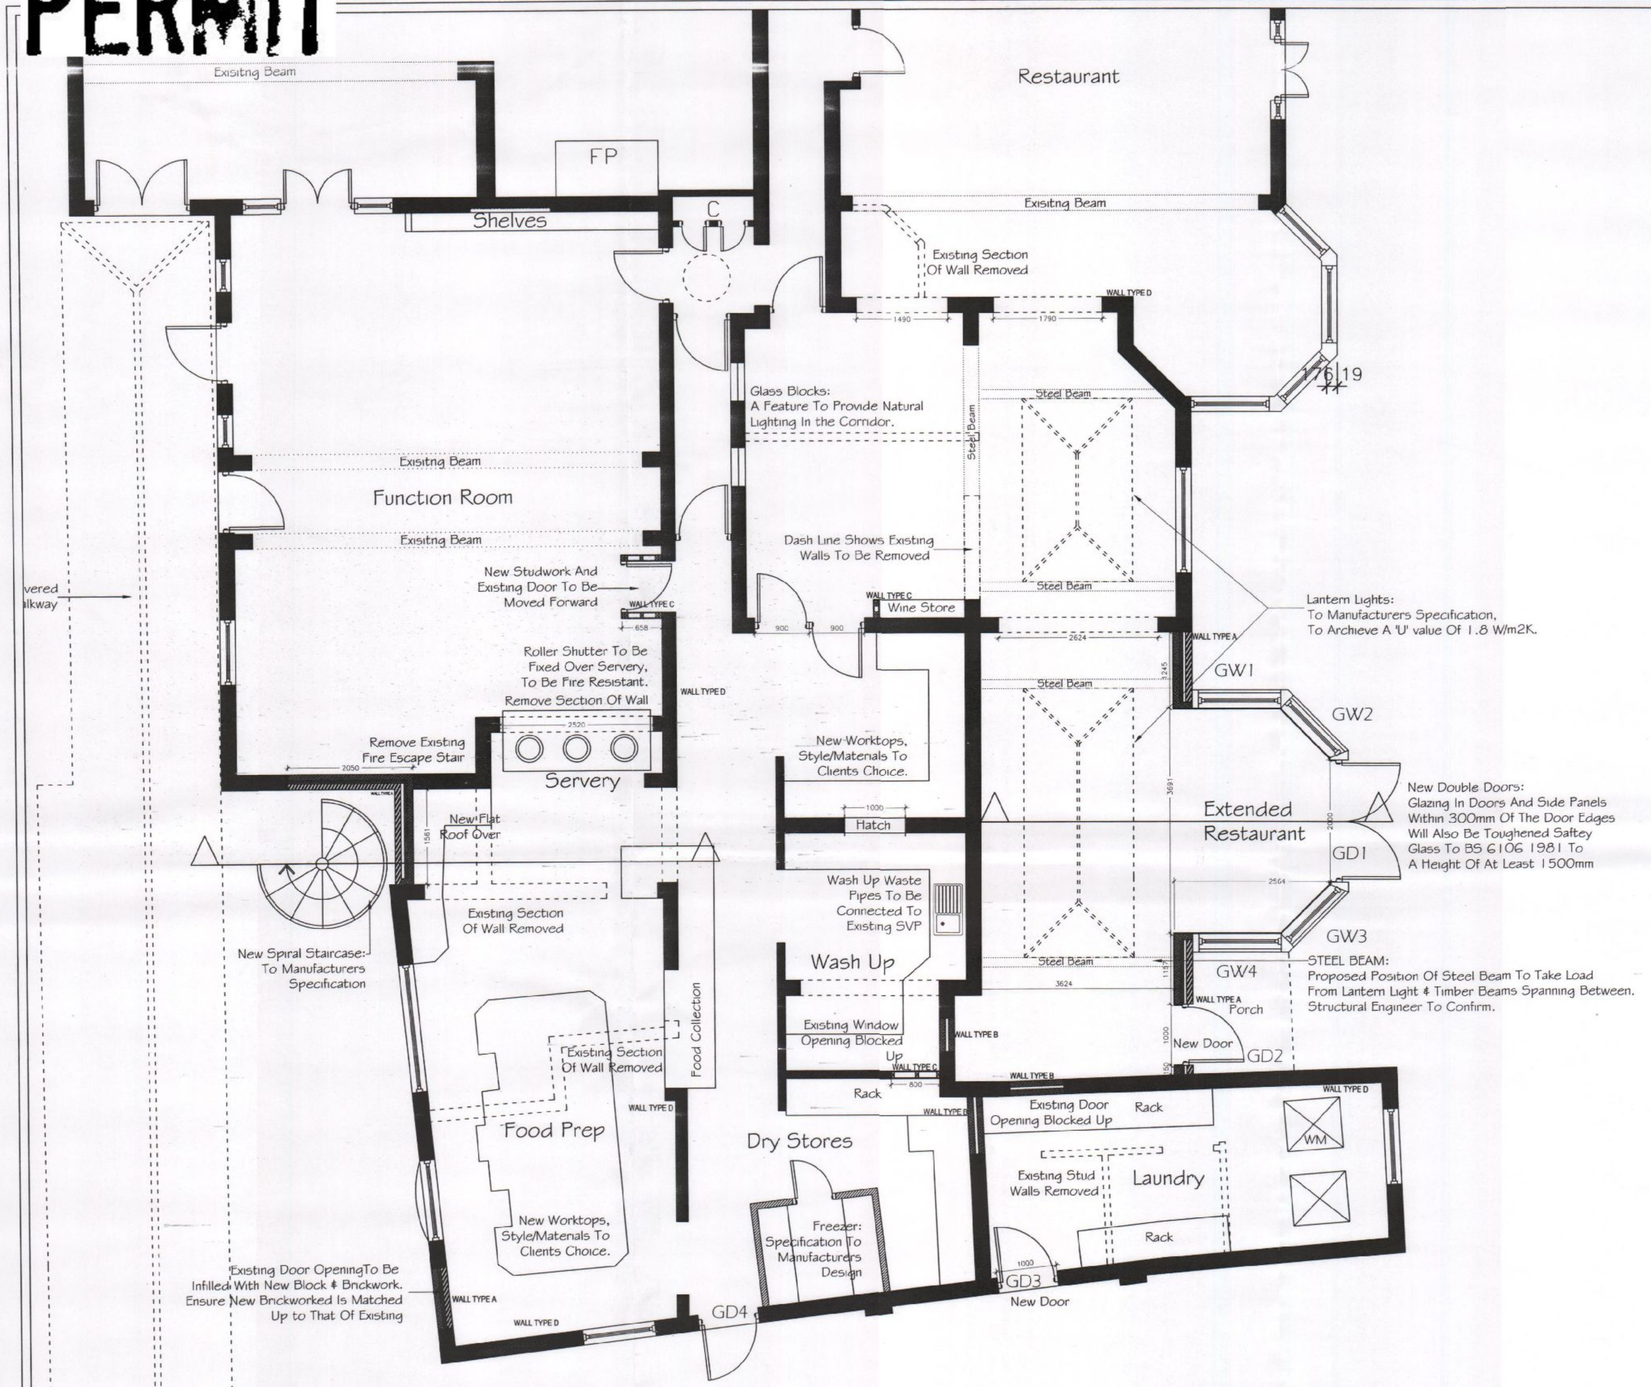


PROPOSED LAYOUT OF RESTAURANT EXTENSION
SCALE @ 1:50

PROPOSED SECTION WALL DETAILS SCALE 1:10

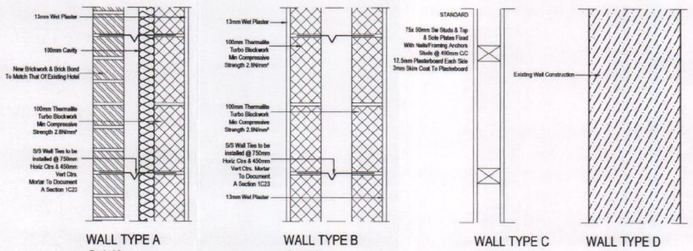


WALL TYPE A @ 1:10 | WALL TYPE B @ 1:10 | WALL TYPE C @ 1:10 | WALL TYPE D @ 1:10

PROPOSED EAVES DETALS FOR KITCHEN & RESTAURANT ROOF @ 1:10

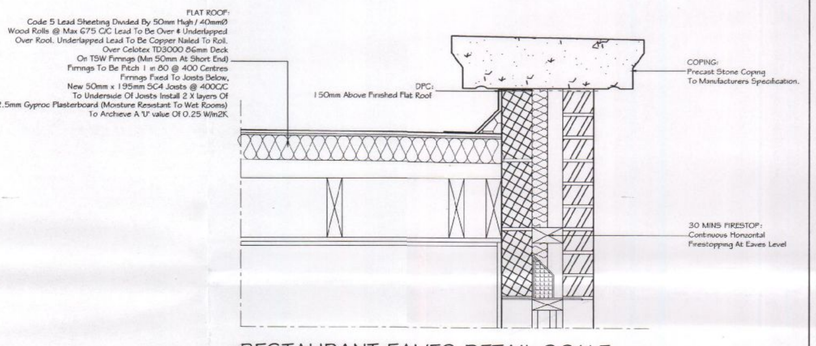

RESTAURANT EAVES DETAIL SCALE @ 1:10

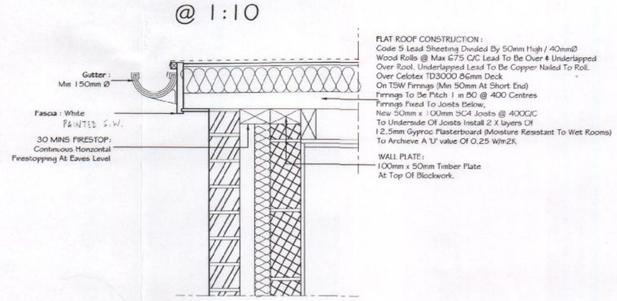

EAVES DETAIL SCALE @ 1:10

HAVANT BOROUGH COUNCIL
15 NOV 2011
RECEIVED

REV.	DRAWN	APPD	DATE	COMMENTS

NOTES:
This drawing is copyright and remains the property of Graham Ash Architects. All dimensions are to be checked on site. Any discrepancies are to be reported to the Architect before work commences. The scheme is subject to town planning and all other necessary consents.

GRAHAM ASH ARCHITECTS
CHARTERED ARCHITECTS TOWN PLANNING CONSULTANTS
14A MARKET PLACE, ROMSEY, HAMPSHIRE, SO51 8NA.
TELEPHONE: 01794 518706 FAX: 01794 513104
EMAIL: ASHPLAN@AOL.COM
WEBSITE: WWW.GrahamAshArchitects.com

CLIENT:

PROJECT:
Newtown House Hotel
Manor Road
Hayling Island

TITLE:
PROPOSED RESTAURANT EXTENSION WALL & EAVE DETAILS

DESIGNED BY	DATE	DRWN / DTALD BY:
GA	27-10-08	CA
SCALE: AS SHOWN	PLOTTED: 27-10-08	REV.

CHECKED BY:
DATE:
SIGNED:

PURPOSE OF ISSUE
☑ information ☐ approval ☐ tender ☐ construction

DWG. NO.
05:043:42