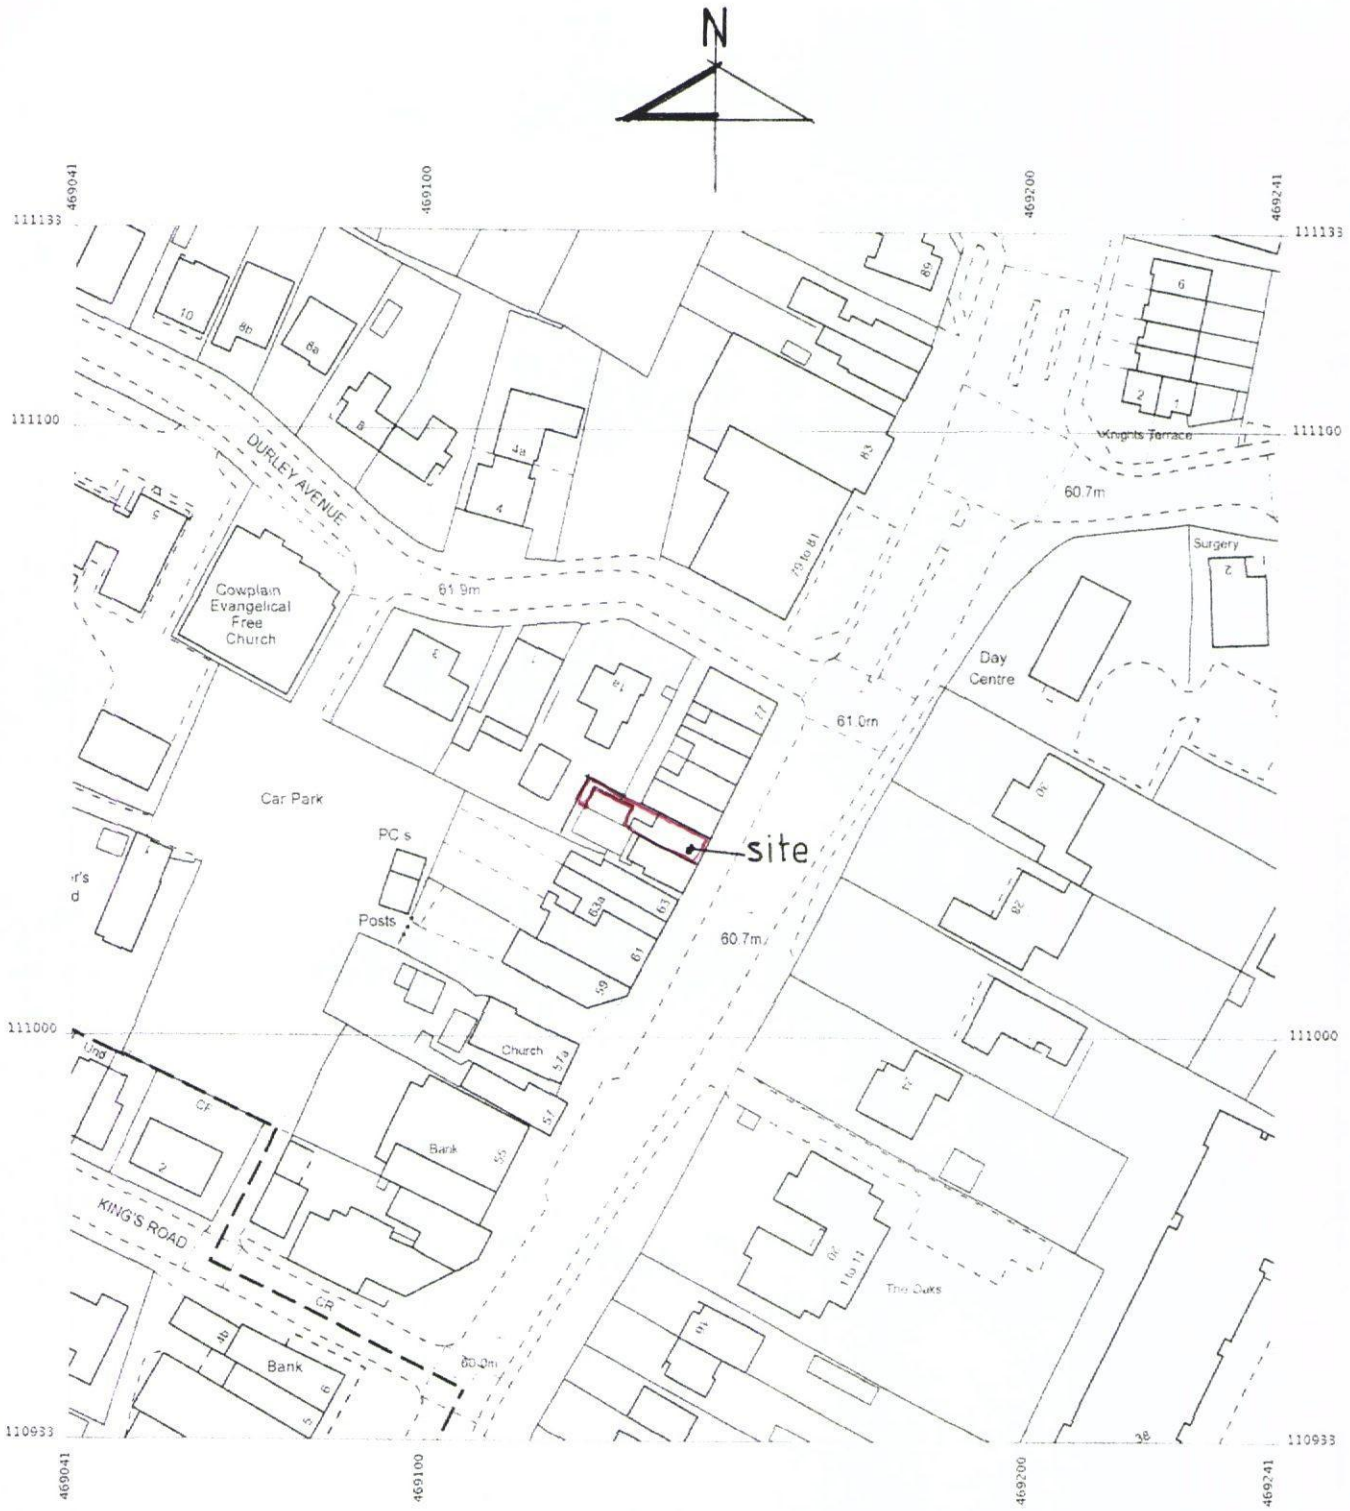

LOCATION PLAN 1:1250

O.S. LICENCE NO. 100029375

HAVANT BOROUGH COUNCIL
09 JAN 2012
RECEIVED

67 LONDON ROAD,
COWPLAIN,
HAMPSHIRE.

Drg.no. 1157/03

O'NEILL ARCHITECTURAL SERVICES