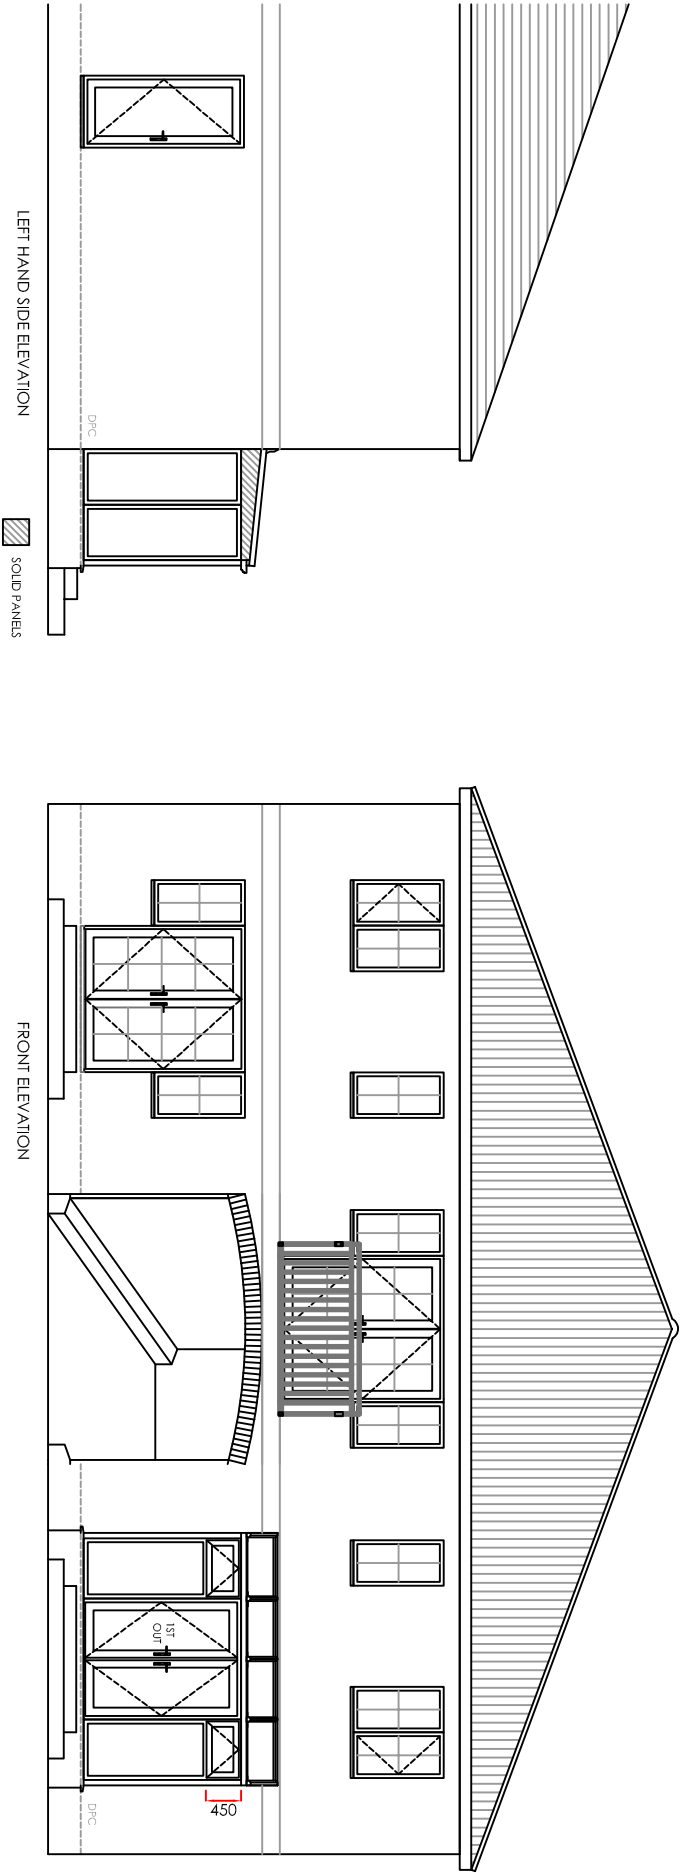


NOTES:

This drawing is the copyright of Anglian Home Improvements and must not be reissued, loaned or copied without their consent.

All dimensions are in millimetres (mm) unless noted otherwise.

DO NOT USE FOR BASE LAYING PURPOSES
EXISTING PHYSICAL BARRIER TO REMAIN
ALL CRUSADER CONSERVATORIES ARE EXTERNALLY GLAZED & FITTED WITH INTERNAL SECURITY TAPE.

REVISIONS:	



TELEPHONE: 0845 437 3600
FACSIMILE: 01603 480101

Drawing title: **PROPOSED PLAN AND ELEVATIONS**

CONTRACT No. :	099/774291	Revision :	Page No: 1
----------------	------------	------------	------------

Proposed: PVCU PORCH CONSERVATORY
at: 165C SOUTHWOOD ROAD
HAYLING ISLAND
HAMPSHIRE
PO11 9QG

For :.....
MR J HUGHES

Drawers Initials:	KM	Scale :	1:100	Date:	17/07/2012
-------------------	----	---------	-------	-------	------------

(Produced on A3 Paper)

