
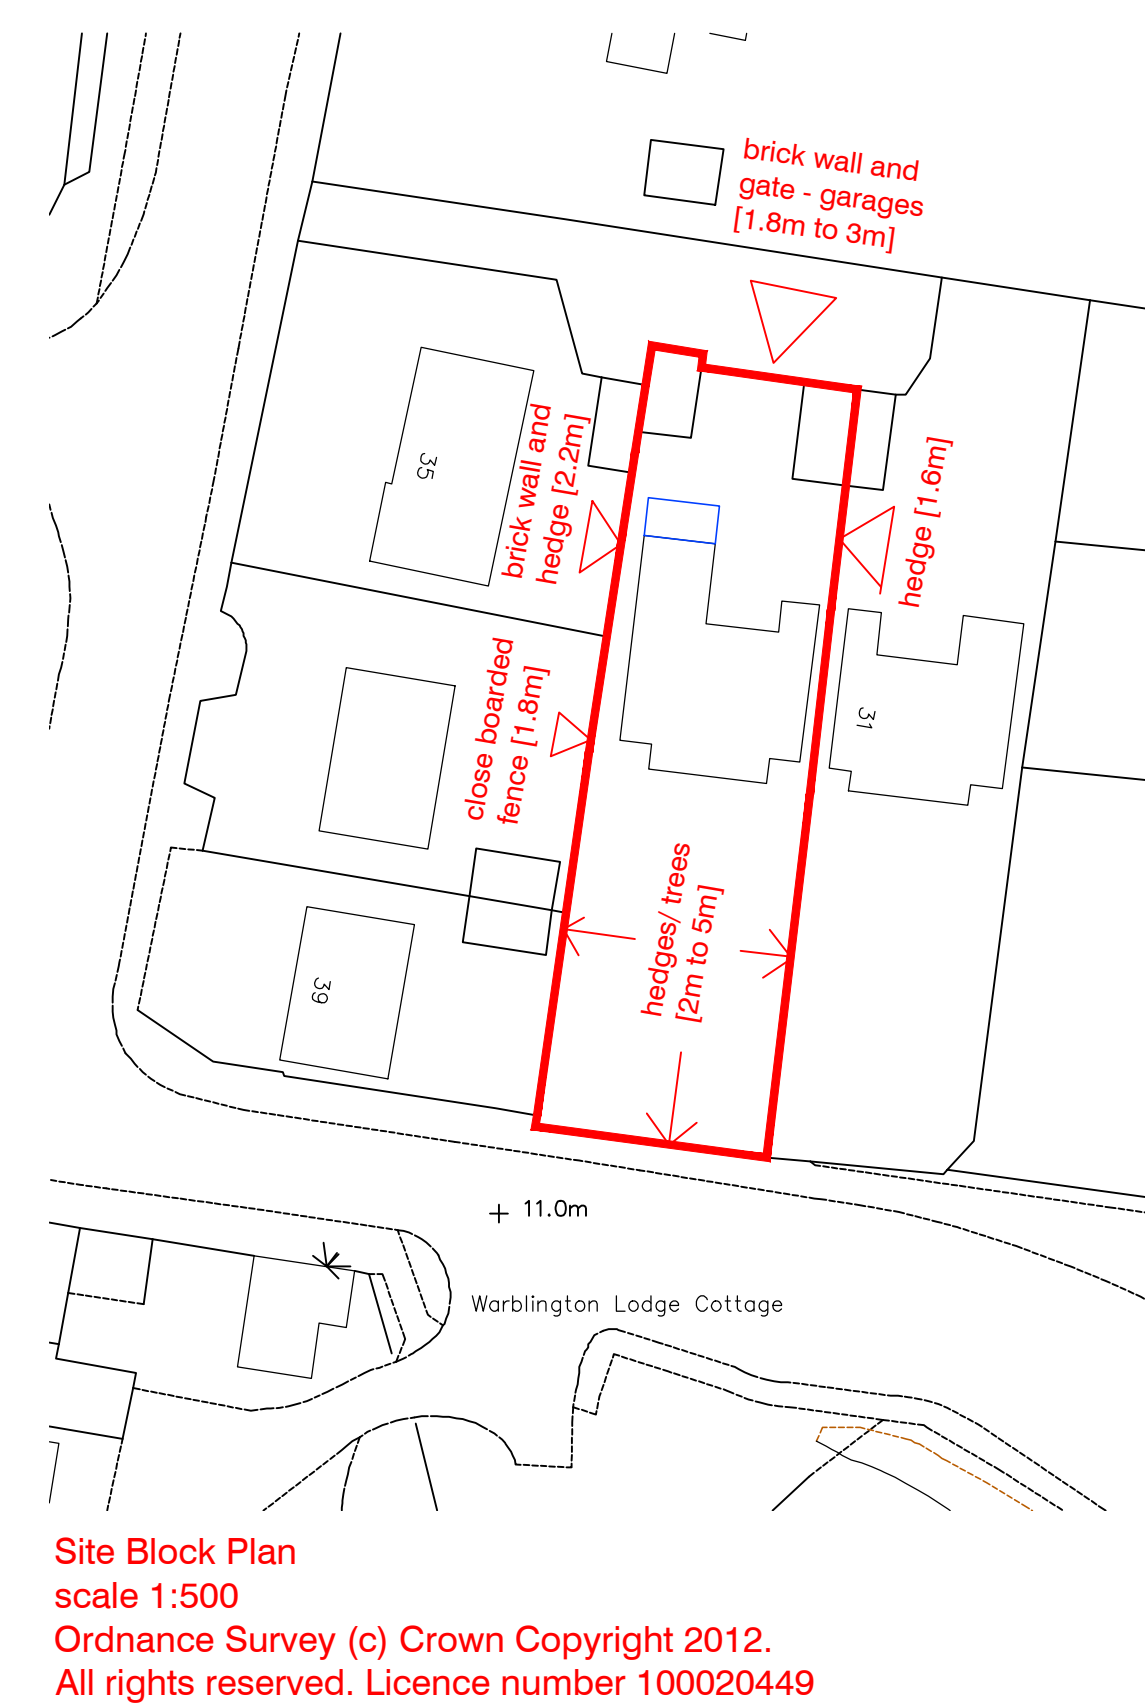
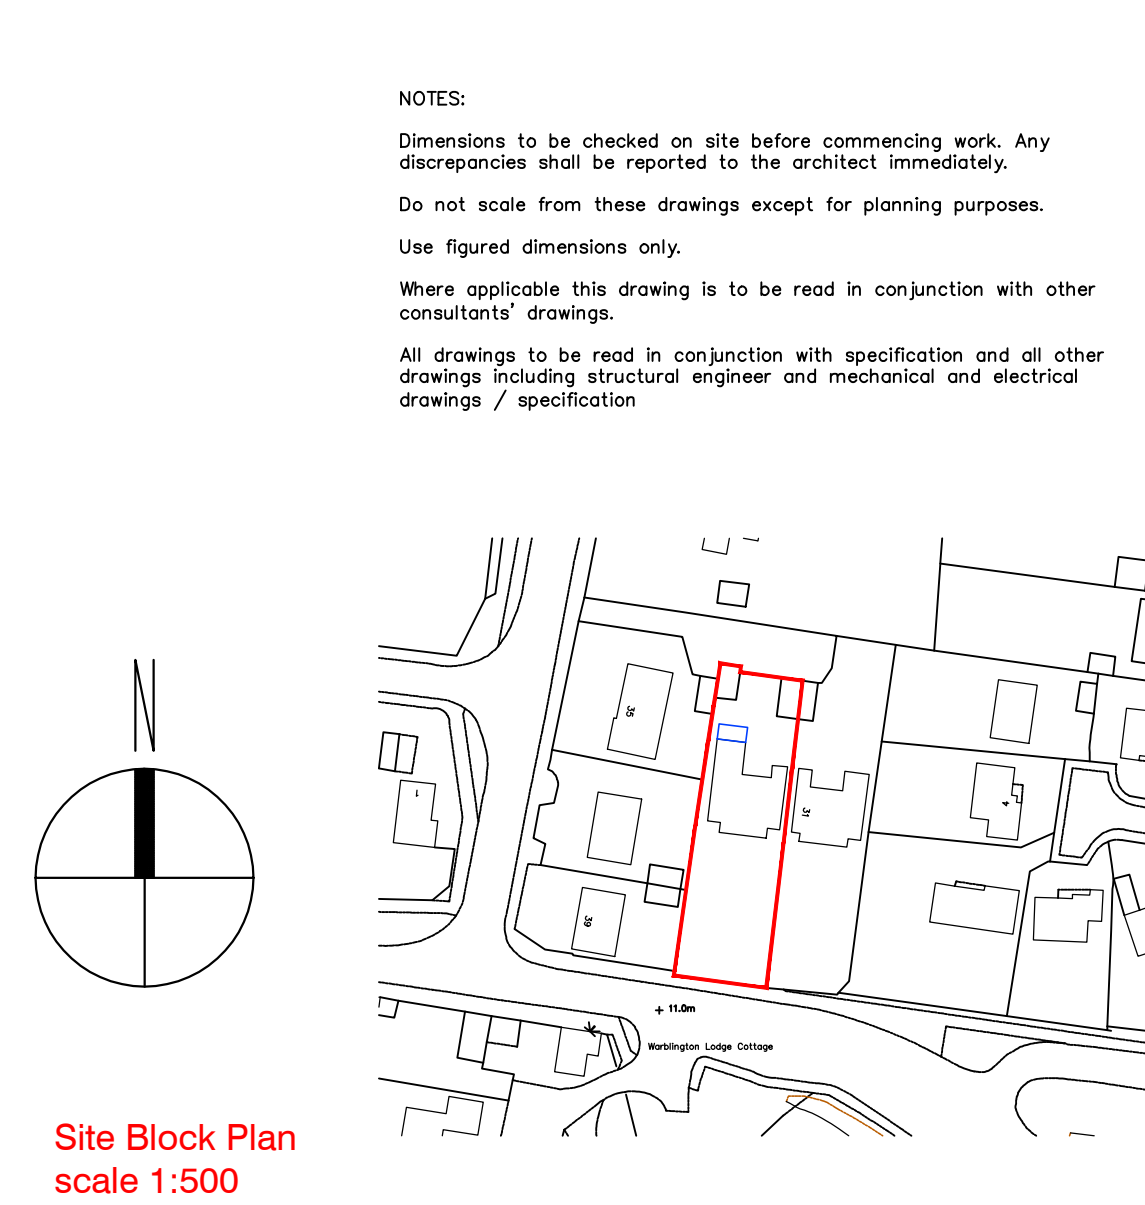
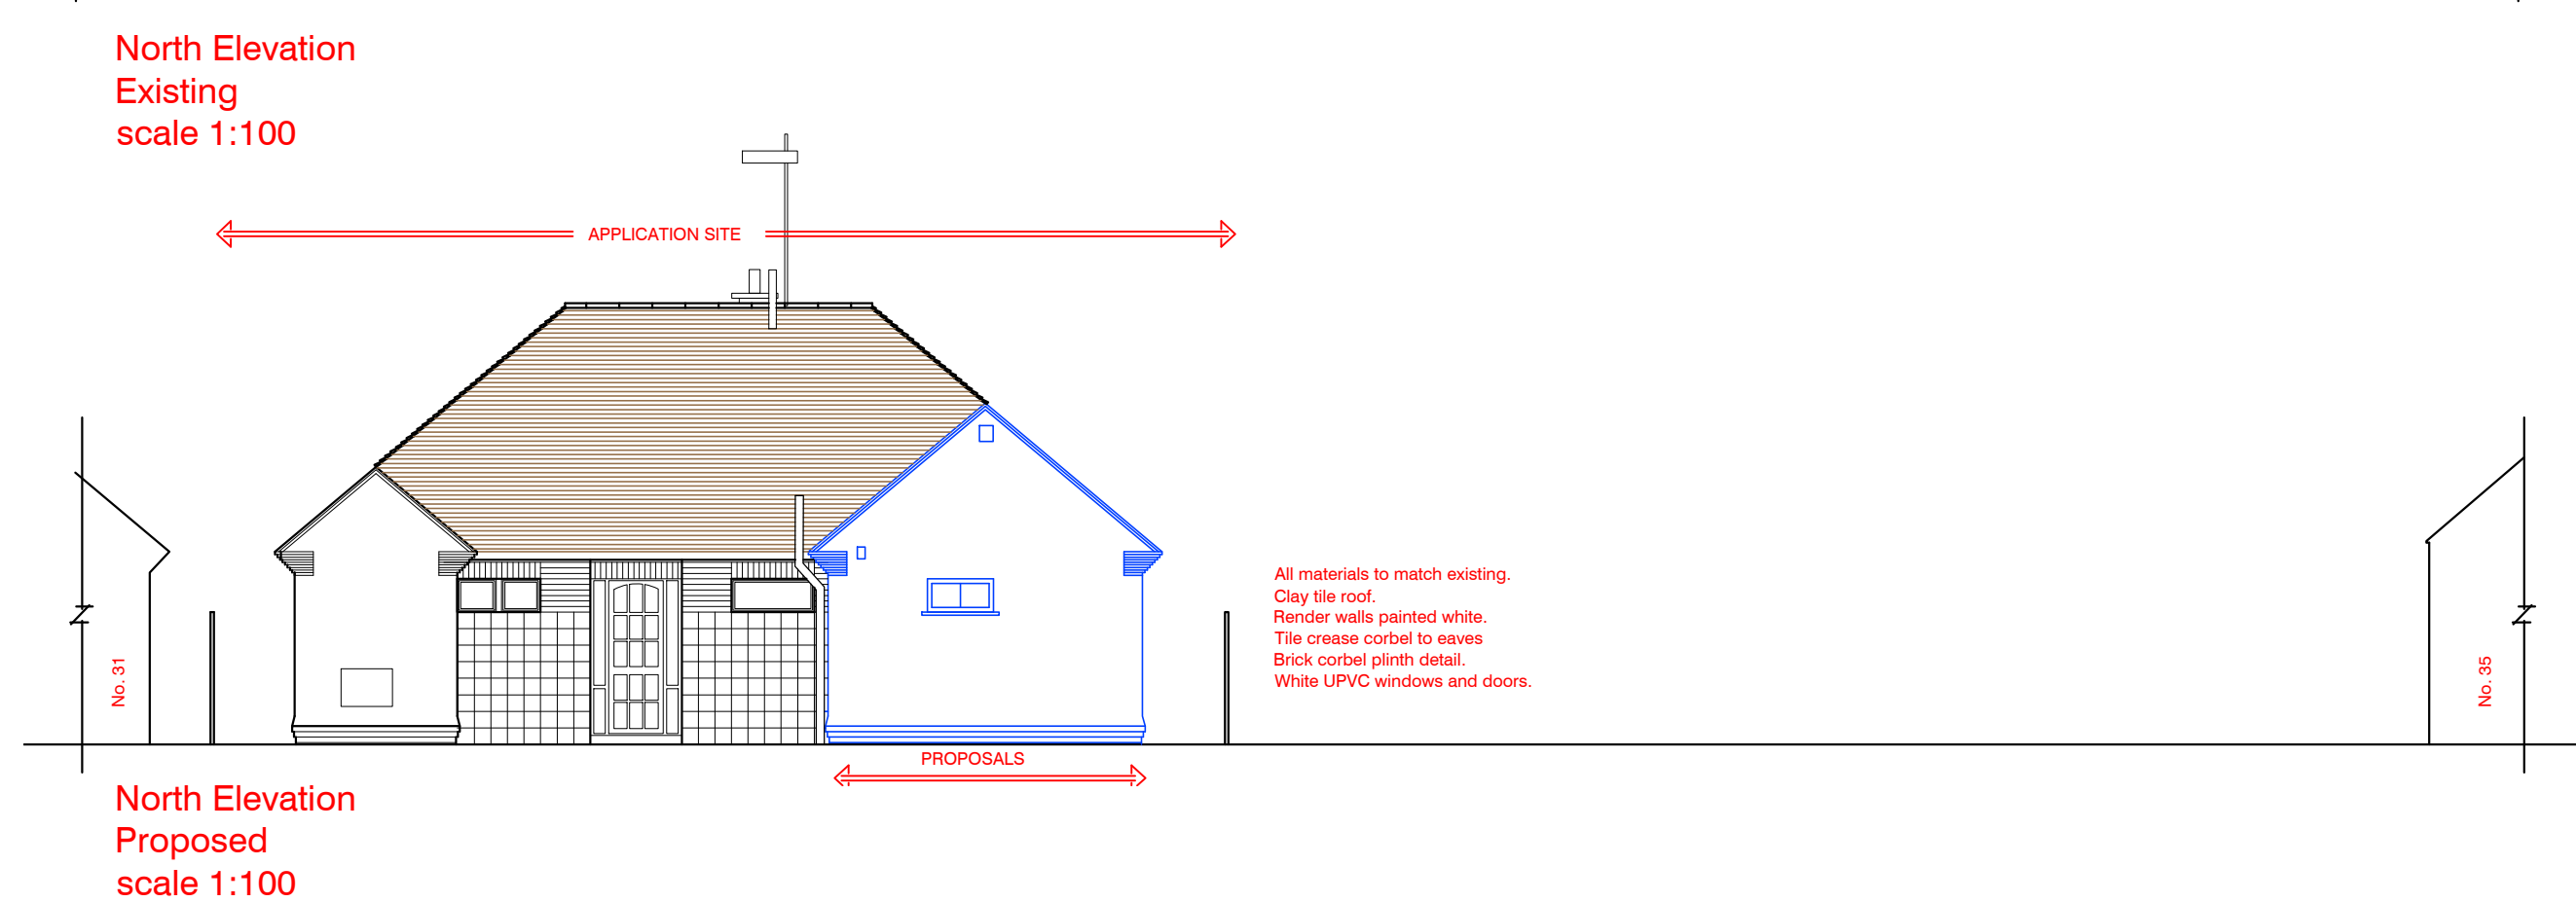
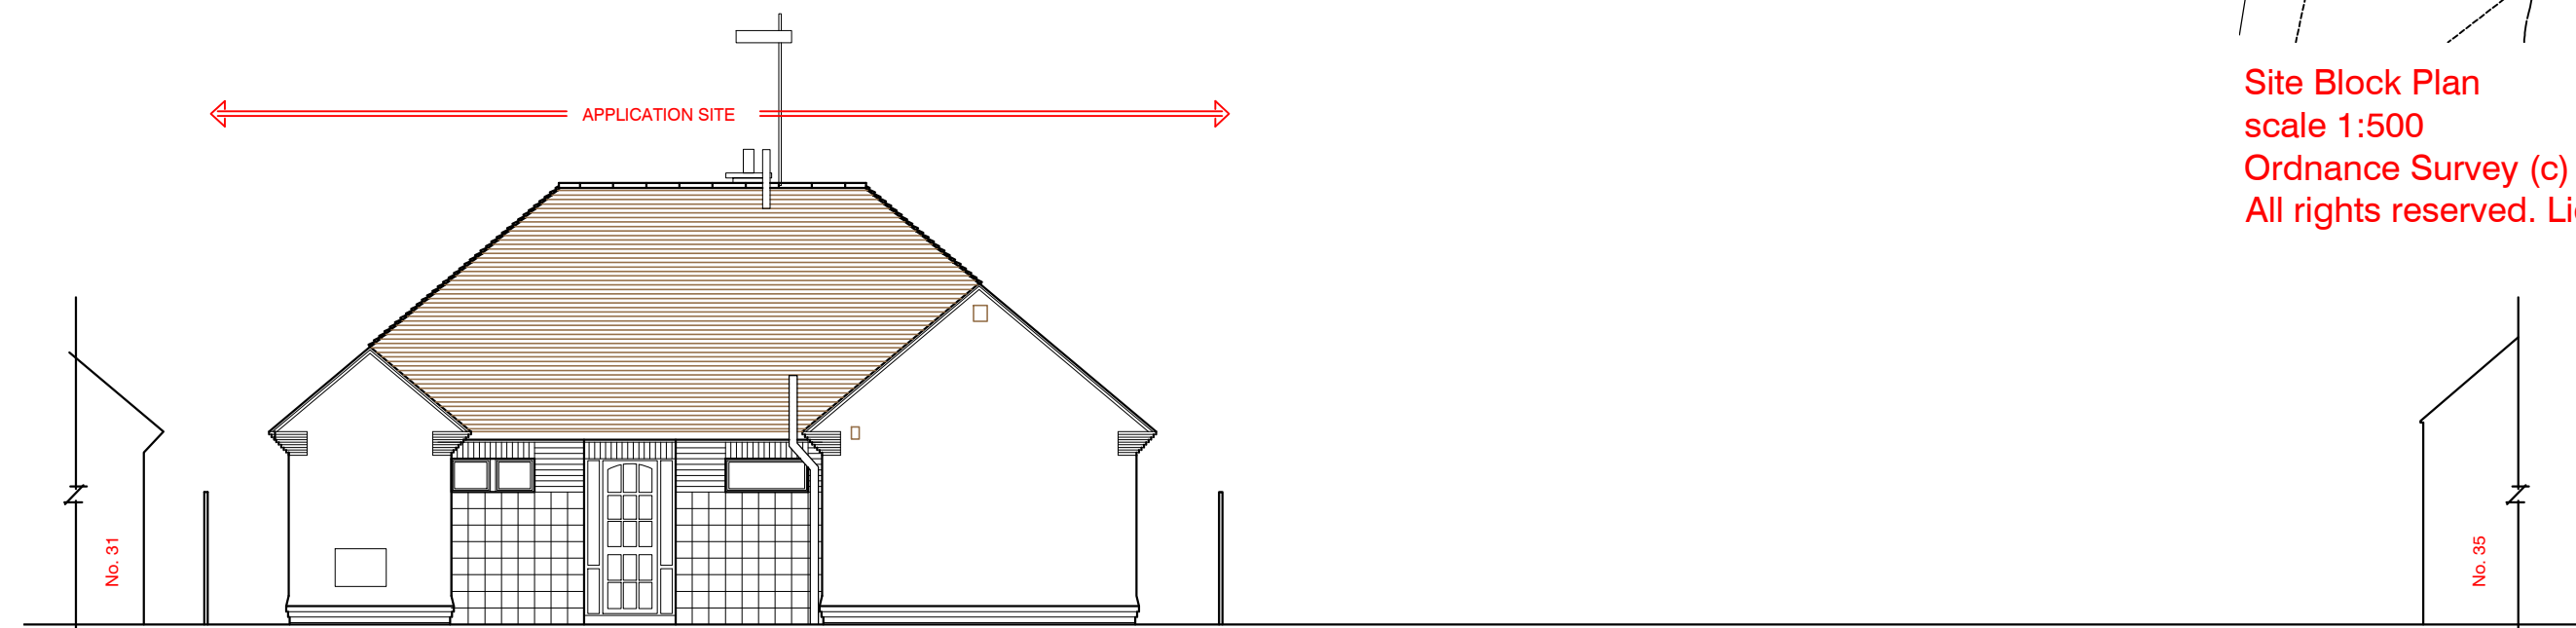
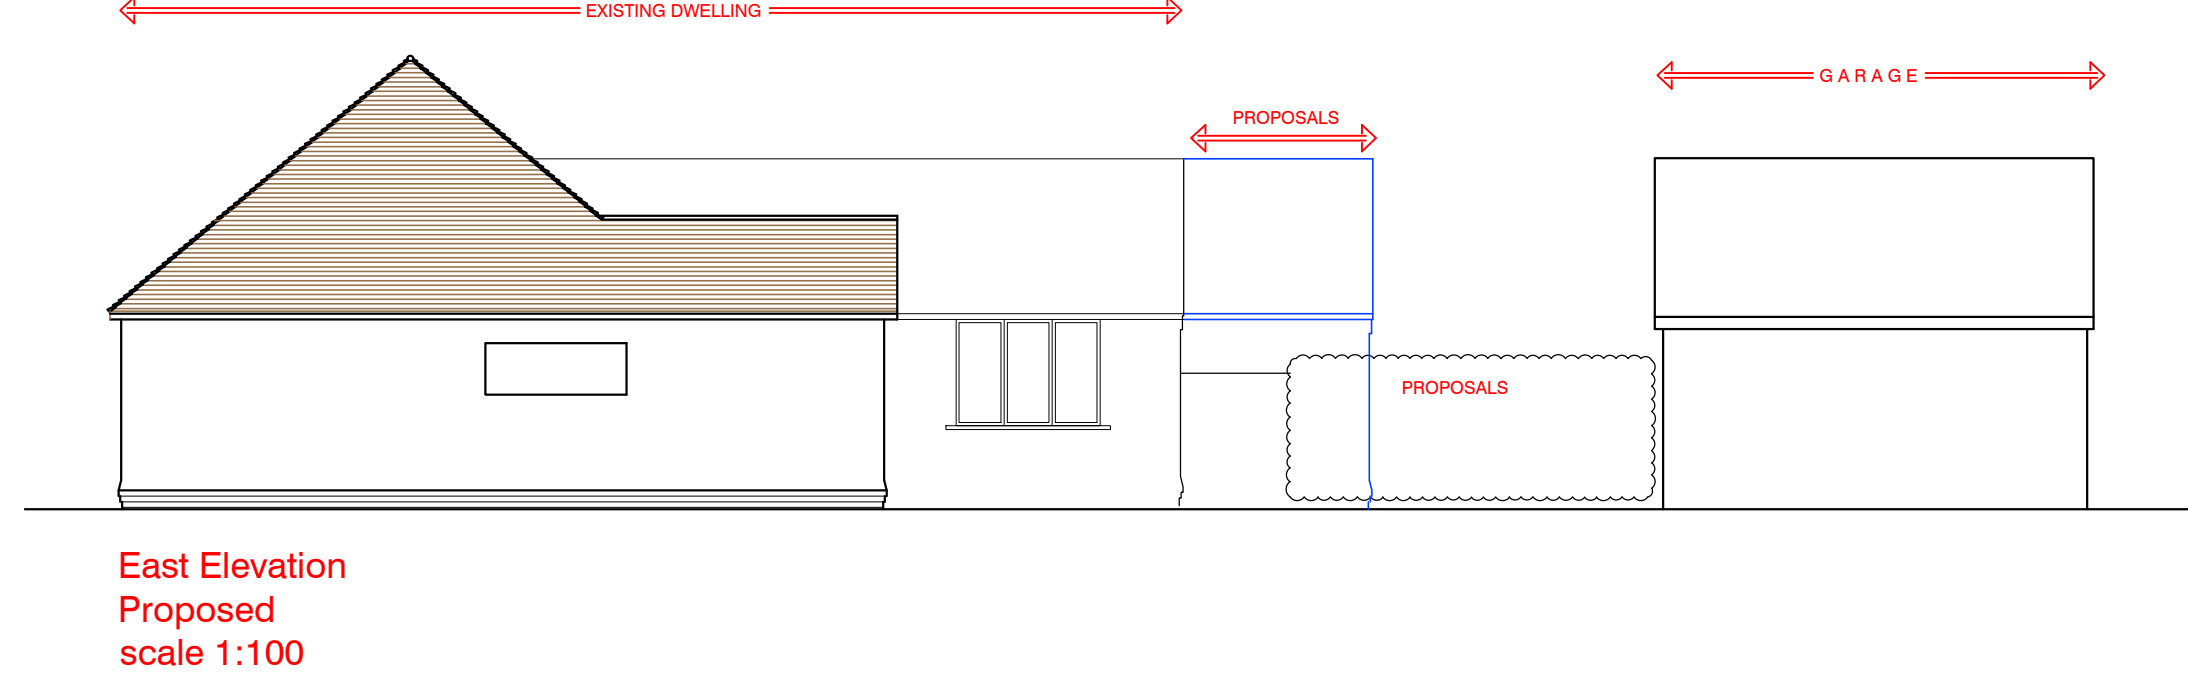
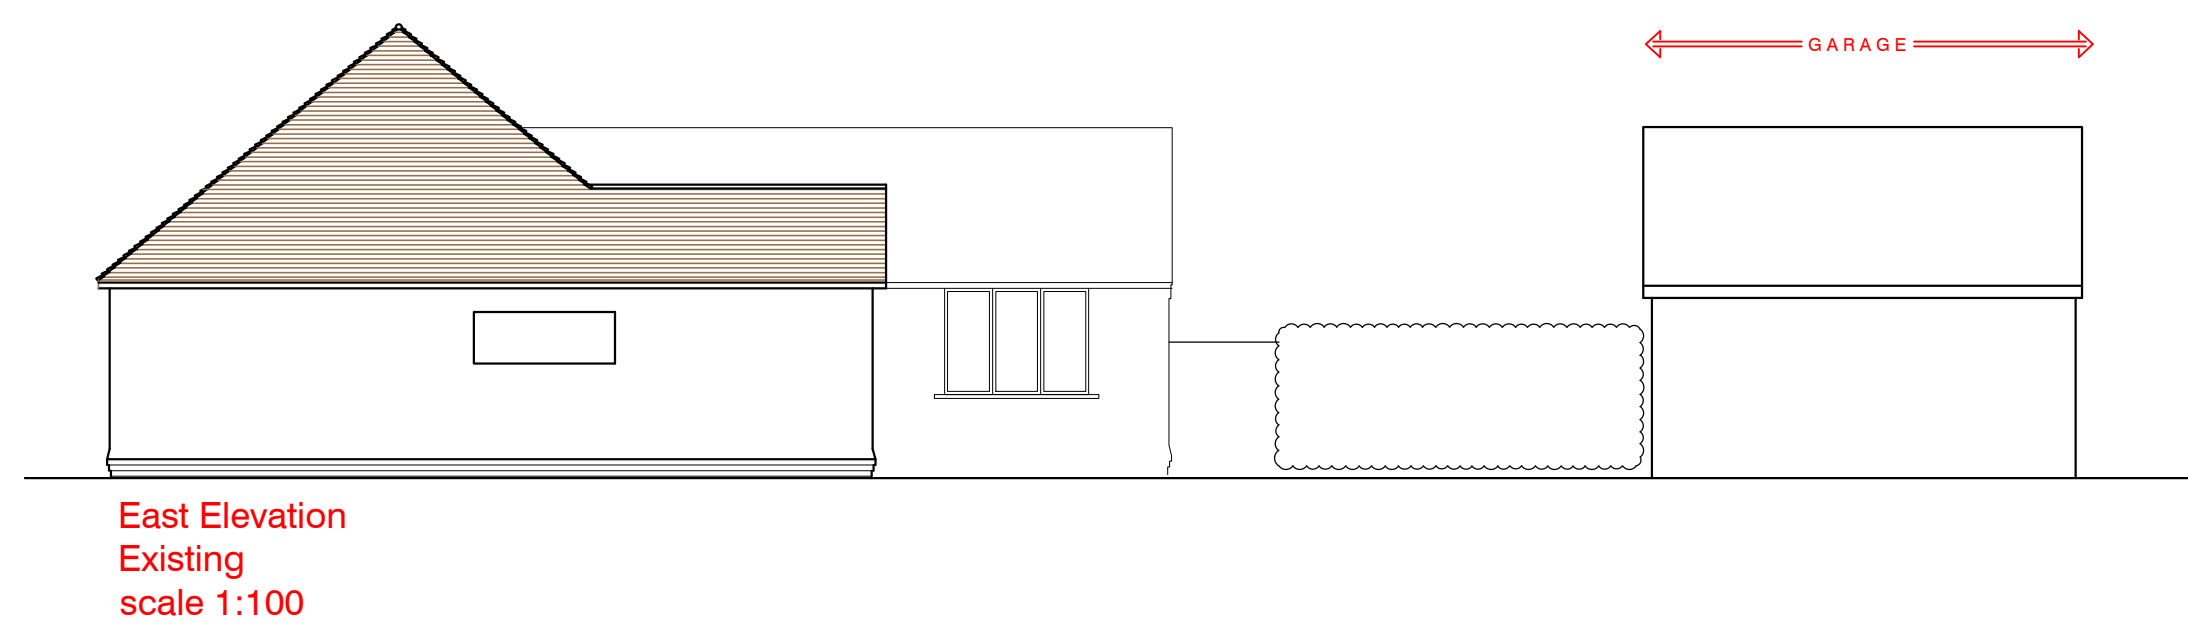
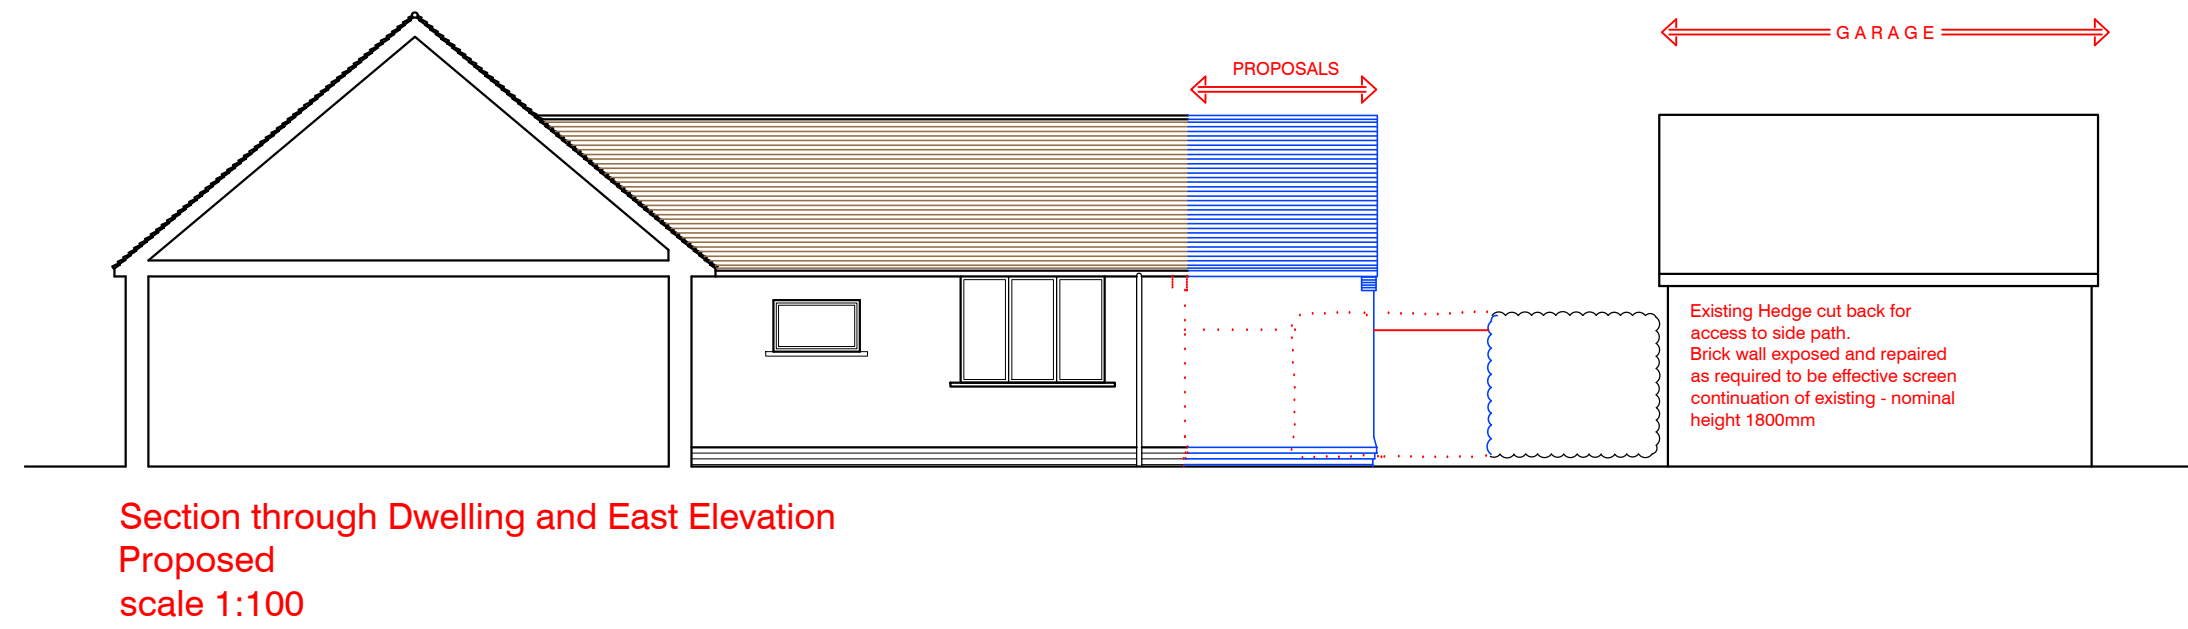
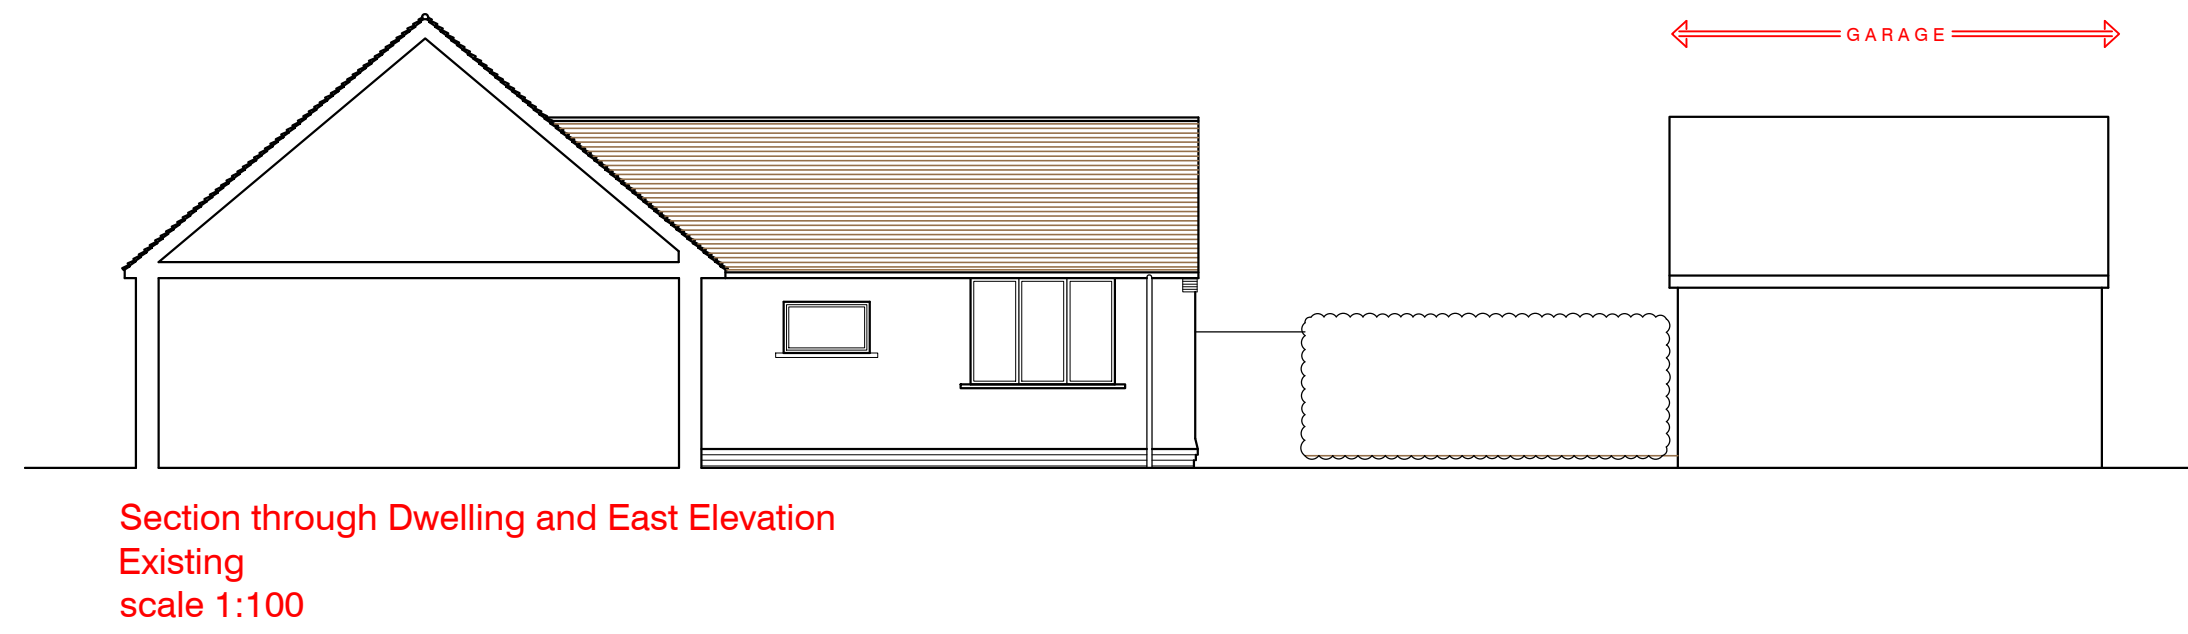
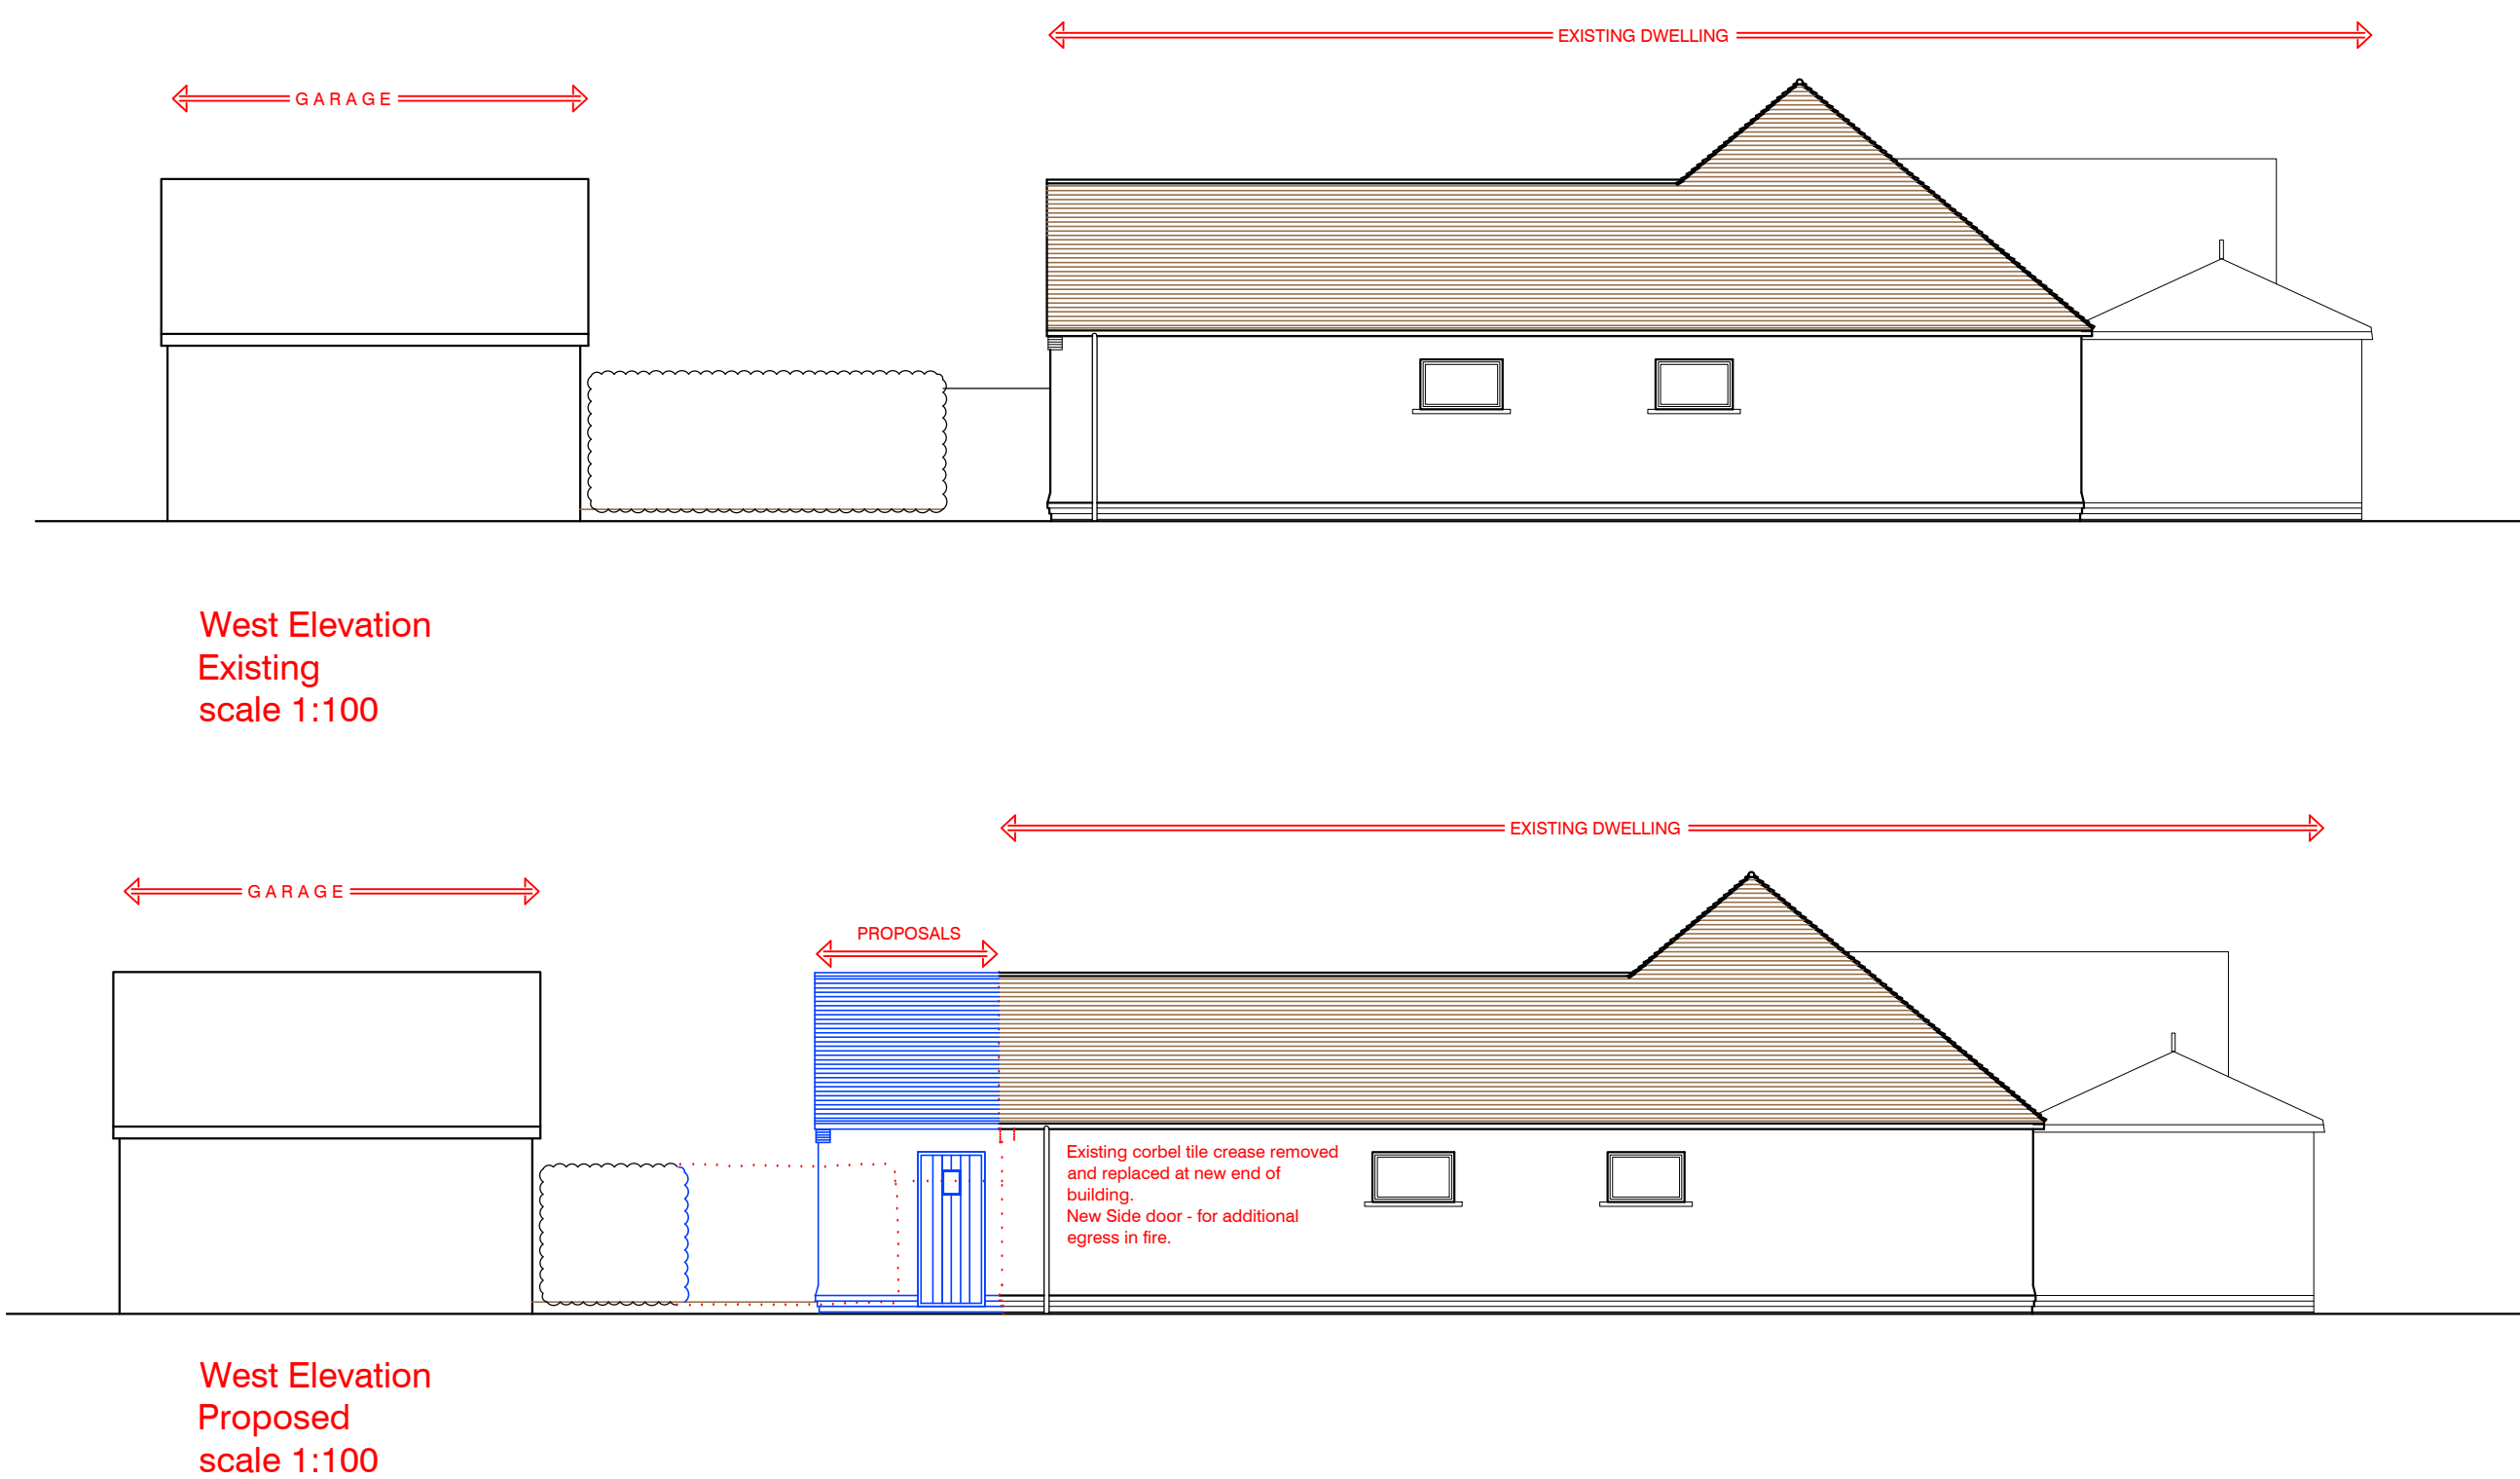


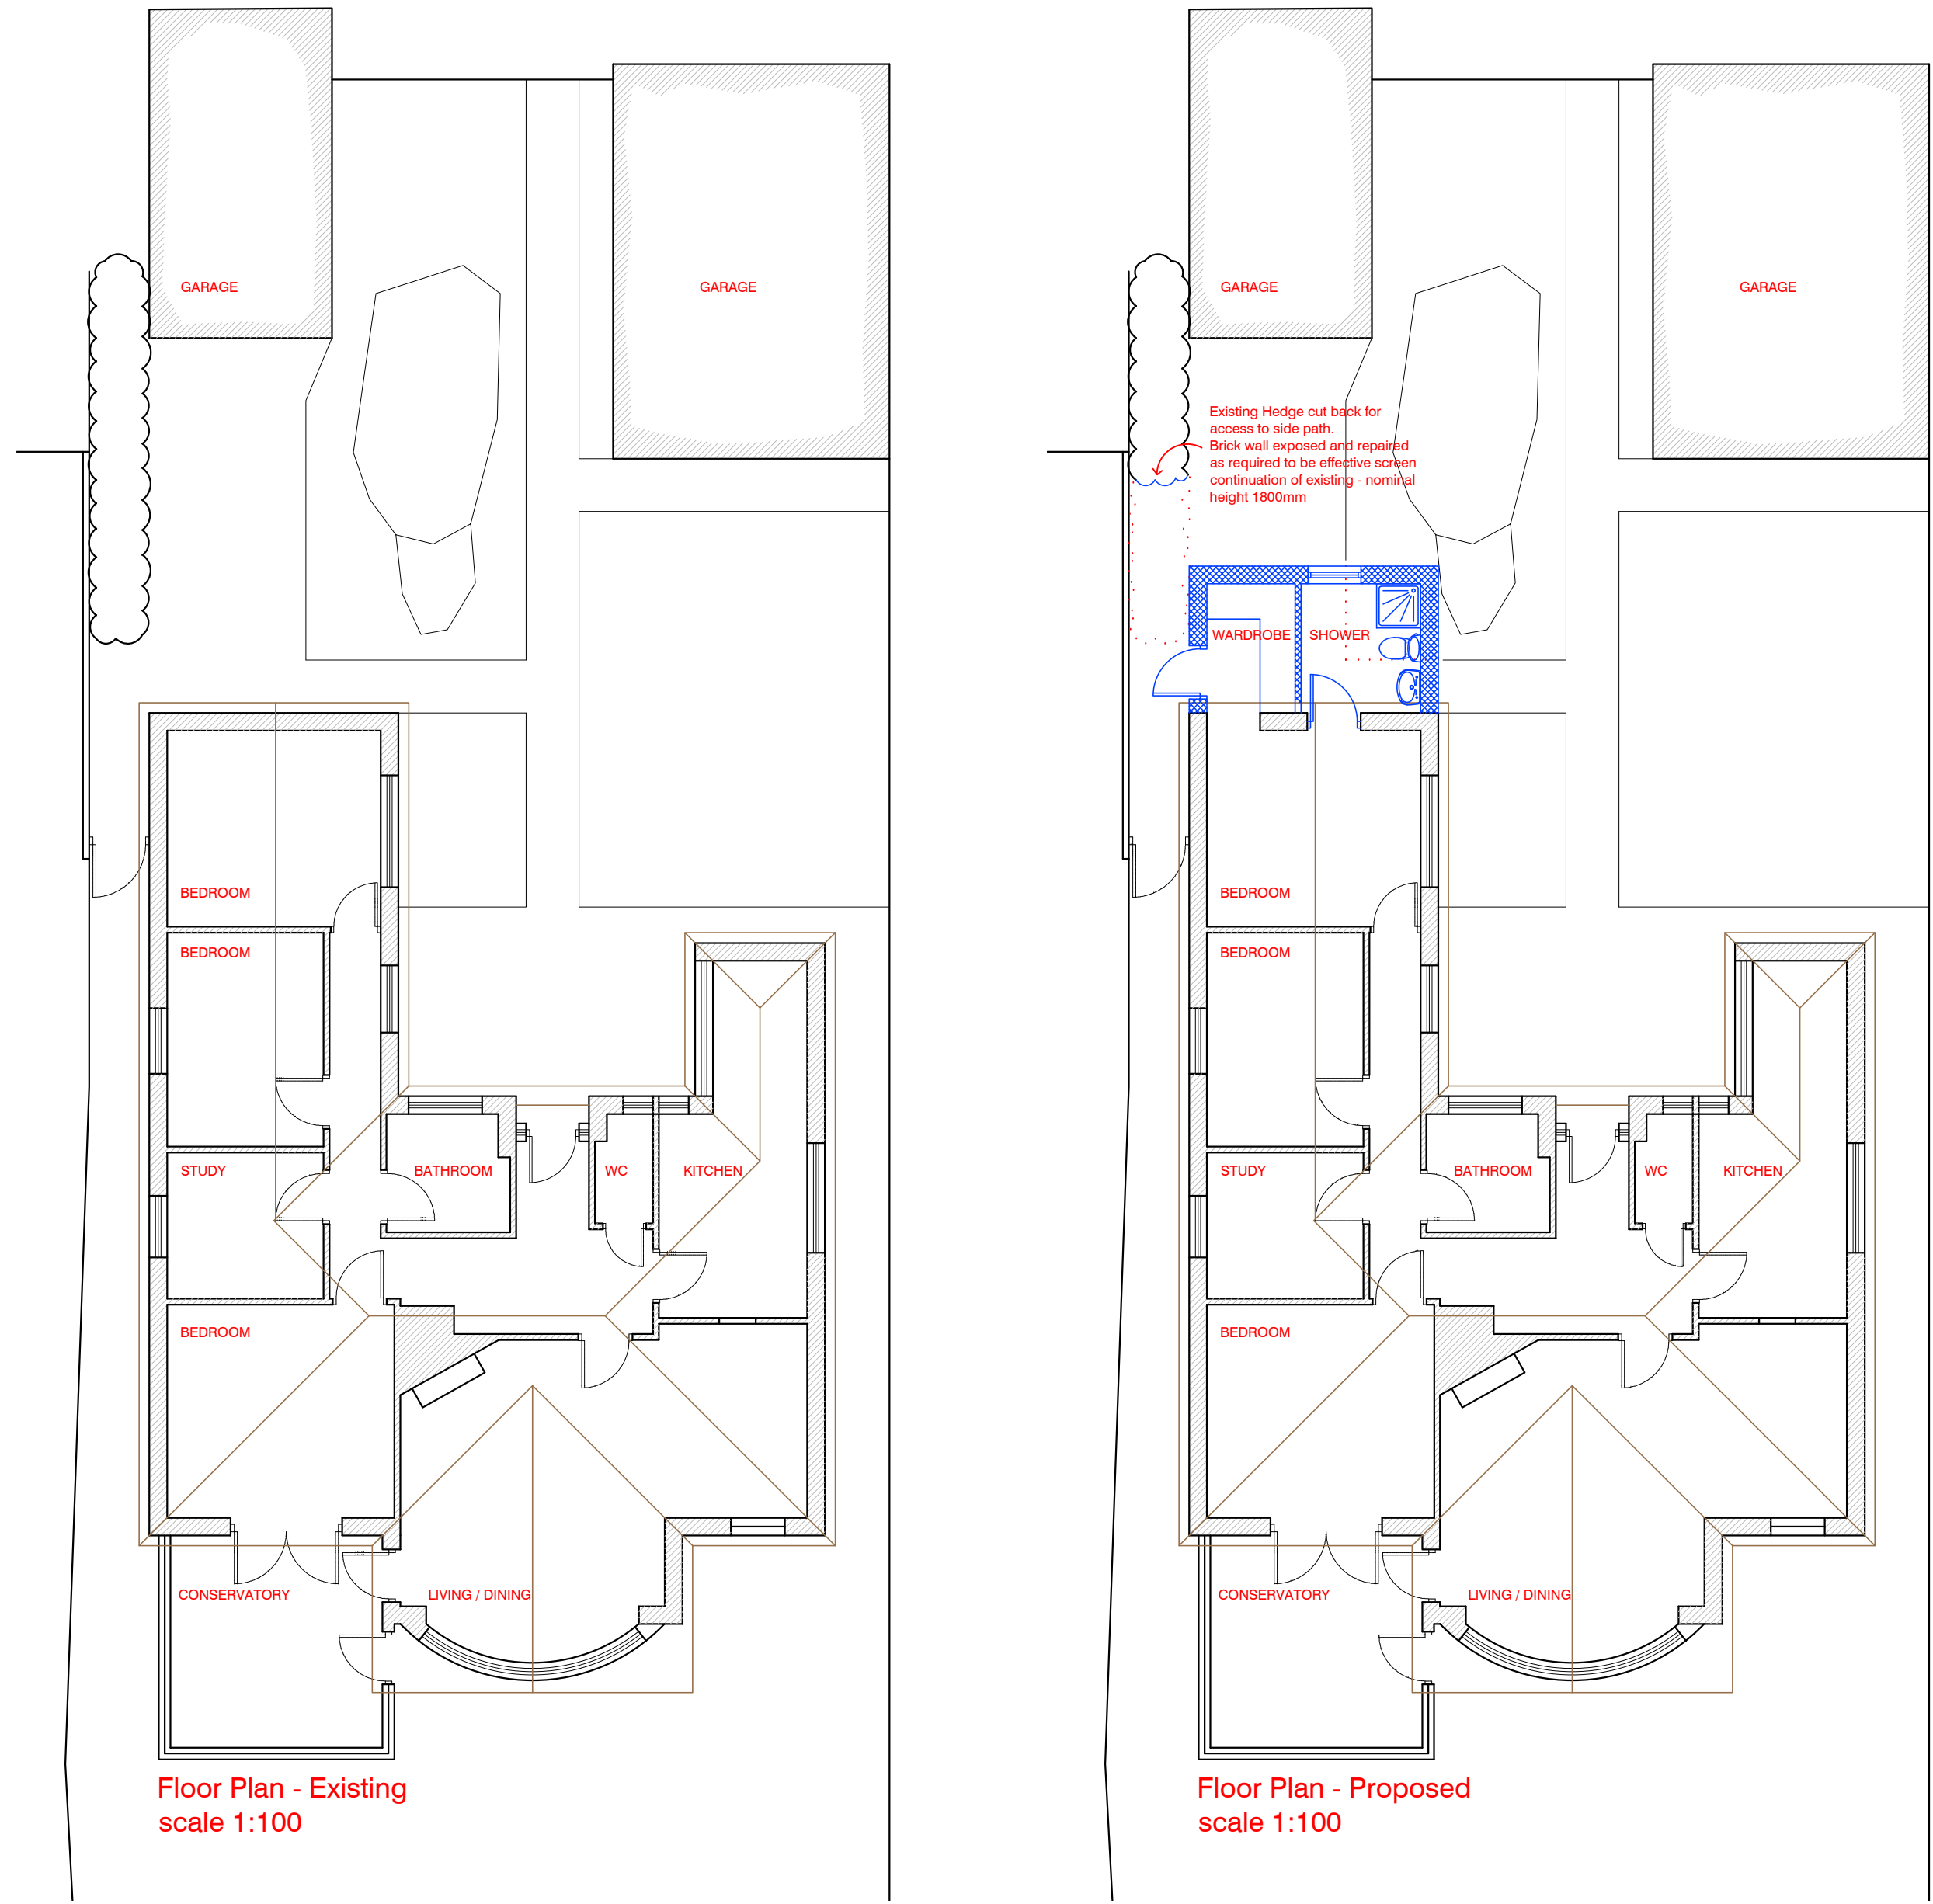

NOTES:			
Dimensions to be checked on site before commencing work. Any discrepancies shall be reported to the architect immediately.			
Do not scale from these drawings except for planning purposes.			
Use figured dimensions only.			
Where applicable this drawing is to be read in conjunction with other consultants' drawings.			
All drawings to be read in conjunction with specification and all other drawings including structural engineer and mechanical and electrical drawings / specification			
Site Block Plan scale 1:500			
brick wall and gate - garages [1.8m to 3m]			
close boarded fence [1.8m]			
hedges / trees [2m to 5m]			
hedge [1.6m]			
+ 11.0m			
Warblington Lodge Cottage			
Site Block Plan scale 1:500			
Ordnance Survey (c) Crown Copyright 2012.			
All rights reserved. Licence number 100020449			
B	19/12	ridge heights the same	MH
REV	DATE	AMENDMENT	DRAWN
hd architects			
Helyer Davies Architects Ltd 1 The Old Flour Mill, Emsworth, PO10 7BT 01243 370 715			
www.hdarchitects.co.uk mail@hdarchitects.co.uk			
CLIENT Dr Palmer			
PROJECT Proposed Extension to 33 Warblington Avenue Havant Hampshire			
DRAWING Planning Application Plans and Elevations As Existing & Proposed			
SCALE As Noted			
DATE	June 2012	DRAWN	MH
DRAWING NUMBER	12089/001	REVISION	B