



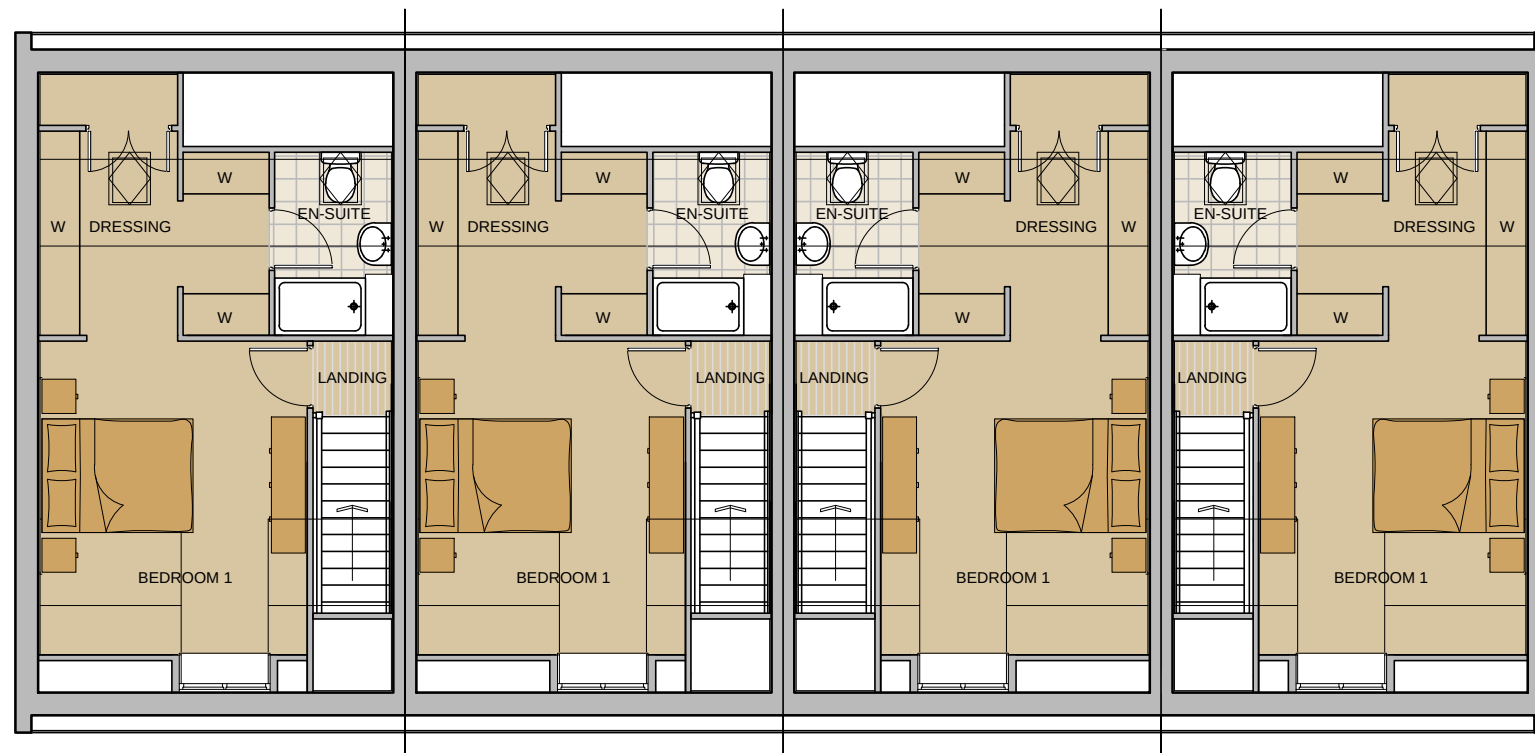

SECOND FLOOR PLAN

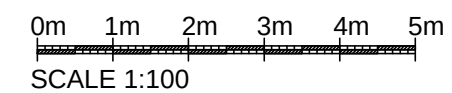

House Type L

BLOOR HOMES[®]
•this drawing is copyright.

New Lane
Havant

Jan 2012
1:100 @ A3

Plot 49-52 GA Plans Second

NLH/P49-52/02