


REFUSE

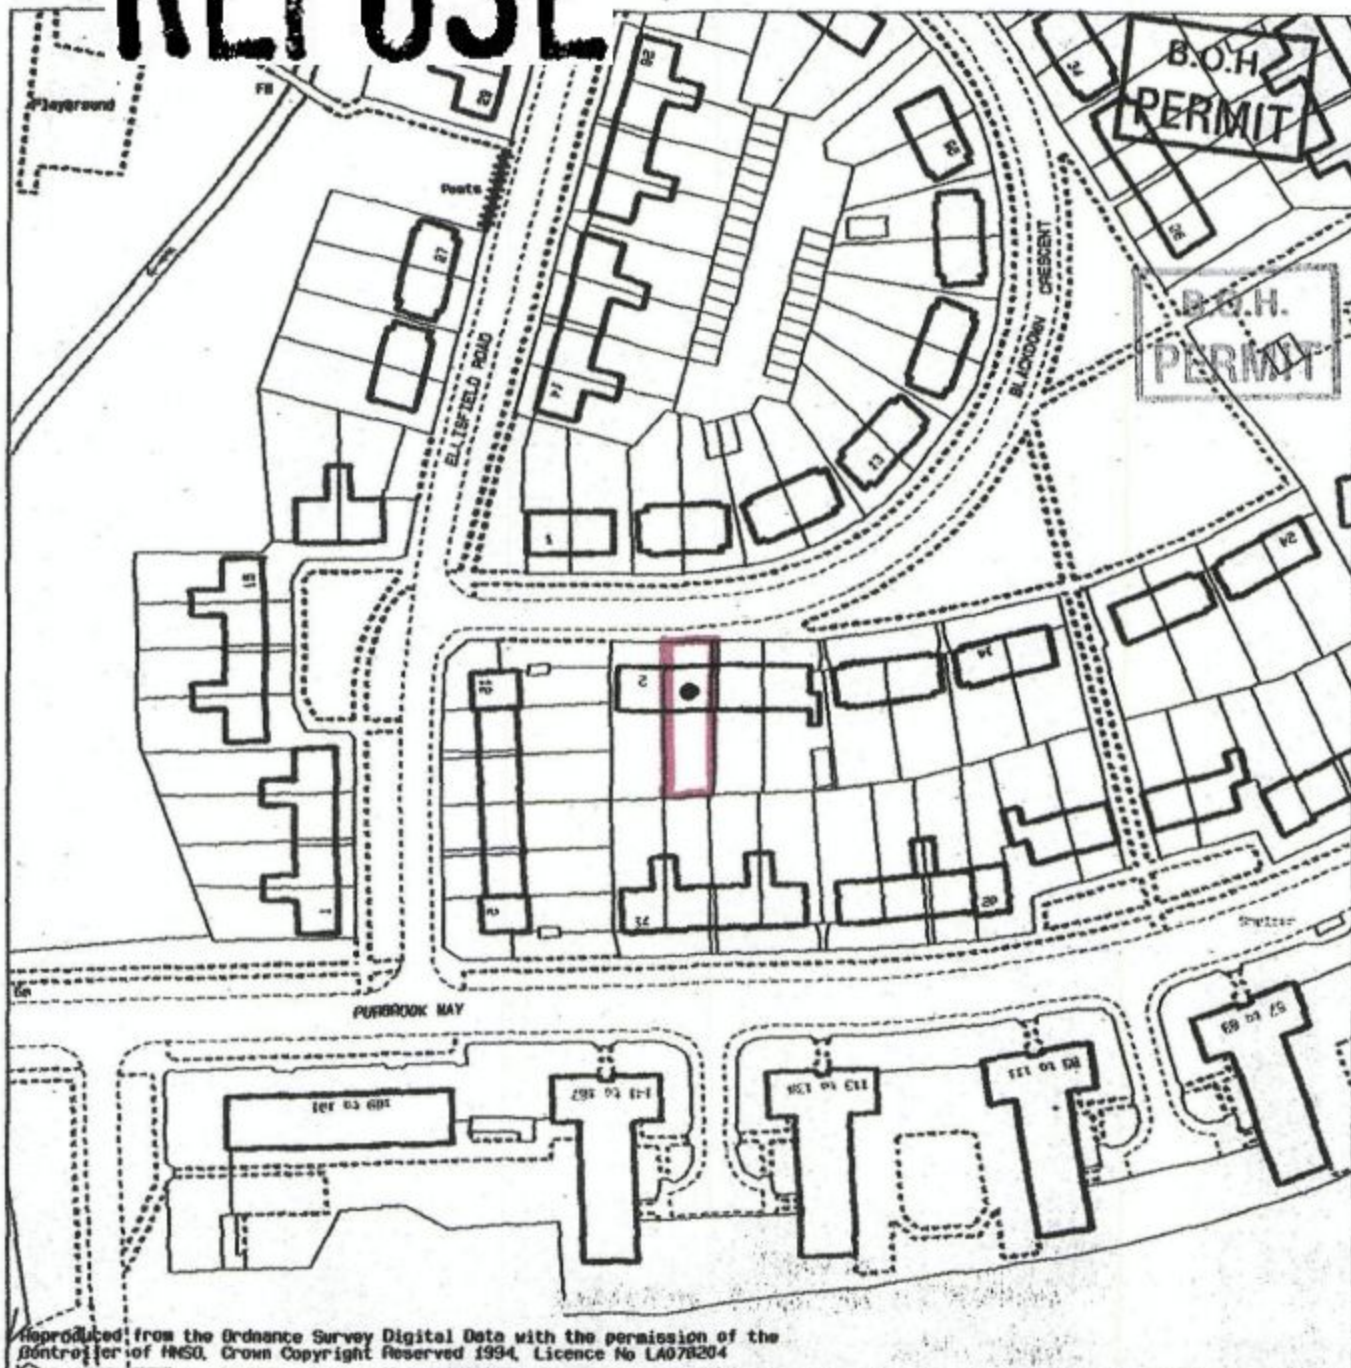

Reproduced from the Ordnance Survey Digital Data with the permission of the Controller of HMSO. Crown Copyright Reserved 1994. Licence No LA078204

HAVANT BOROUGH
COUNCIL

13 AUG 2010

RECEIVED

F.R.Campbell BA (Hons) MRTPI
Head of Development Control
Havant Borough Council
Civic Offices
Civic Centre Road
Havant, Hants. PO9 2AX
Havant (0705) 474174



TITLE: 4 Blackdown Crescent Leigh Park	
DRAWN BY: Paula Burrows	SCALE: 1: 1250
ORG. NO.	DIGITAL MAPPING
DATE:	SW CORNER: 471182.9, 107722.5