


P:\GEM\TP\H\B\PROJECTS\5099849 - Dunsbury Hill (Stage 2) - MAL\Y94\7\04 Technical\ACAD\masterplan\out\FIG 4.1 PLAN 1 MOVEMENT FRAMEWORK (20.3.12).dwg
Mar 20, 2012 4:22pm

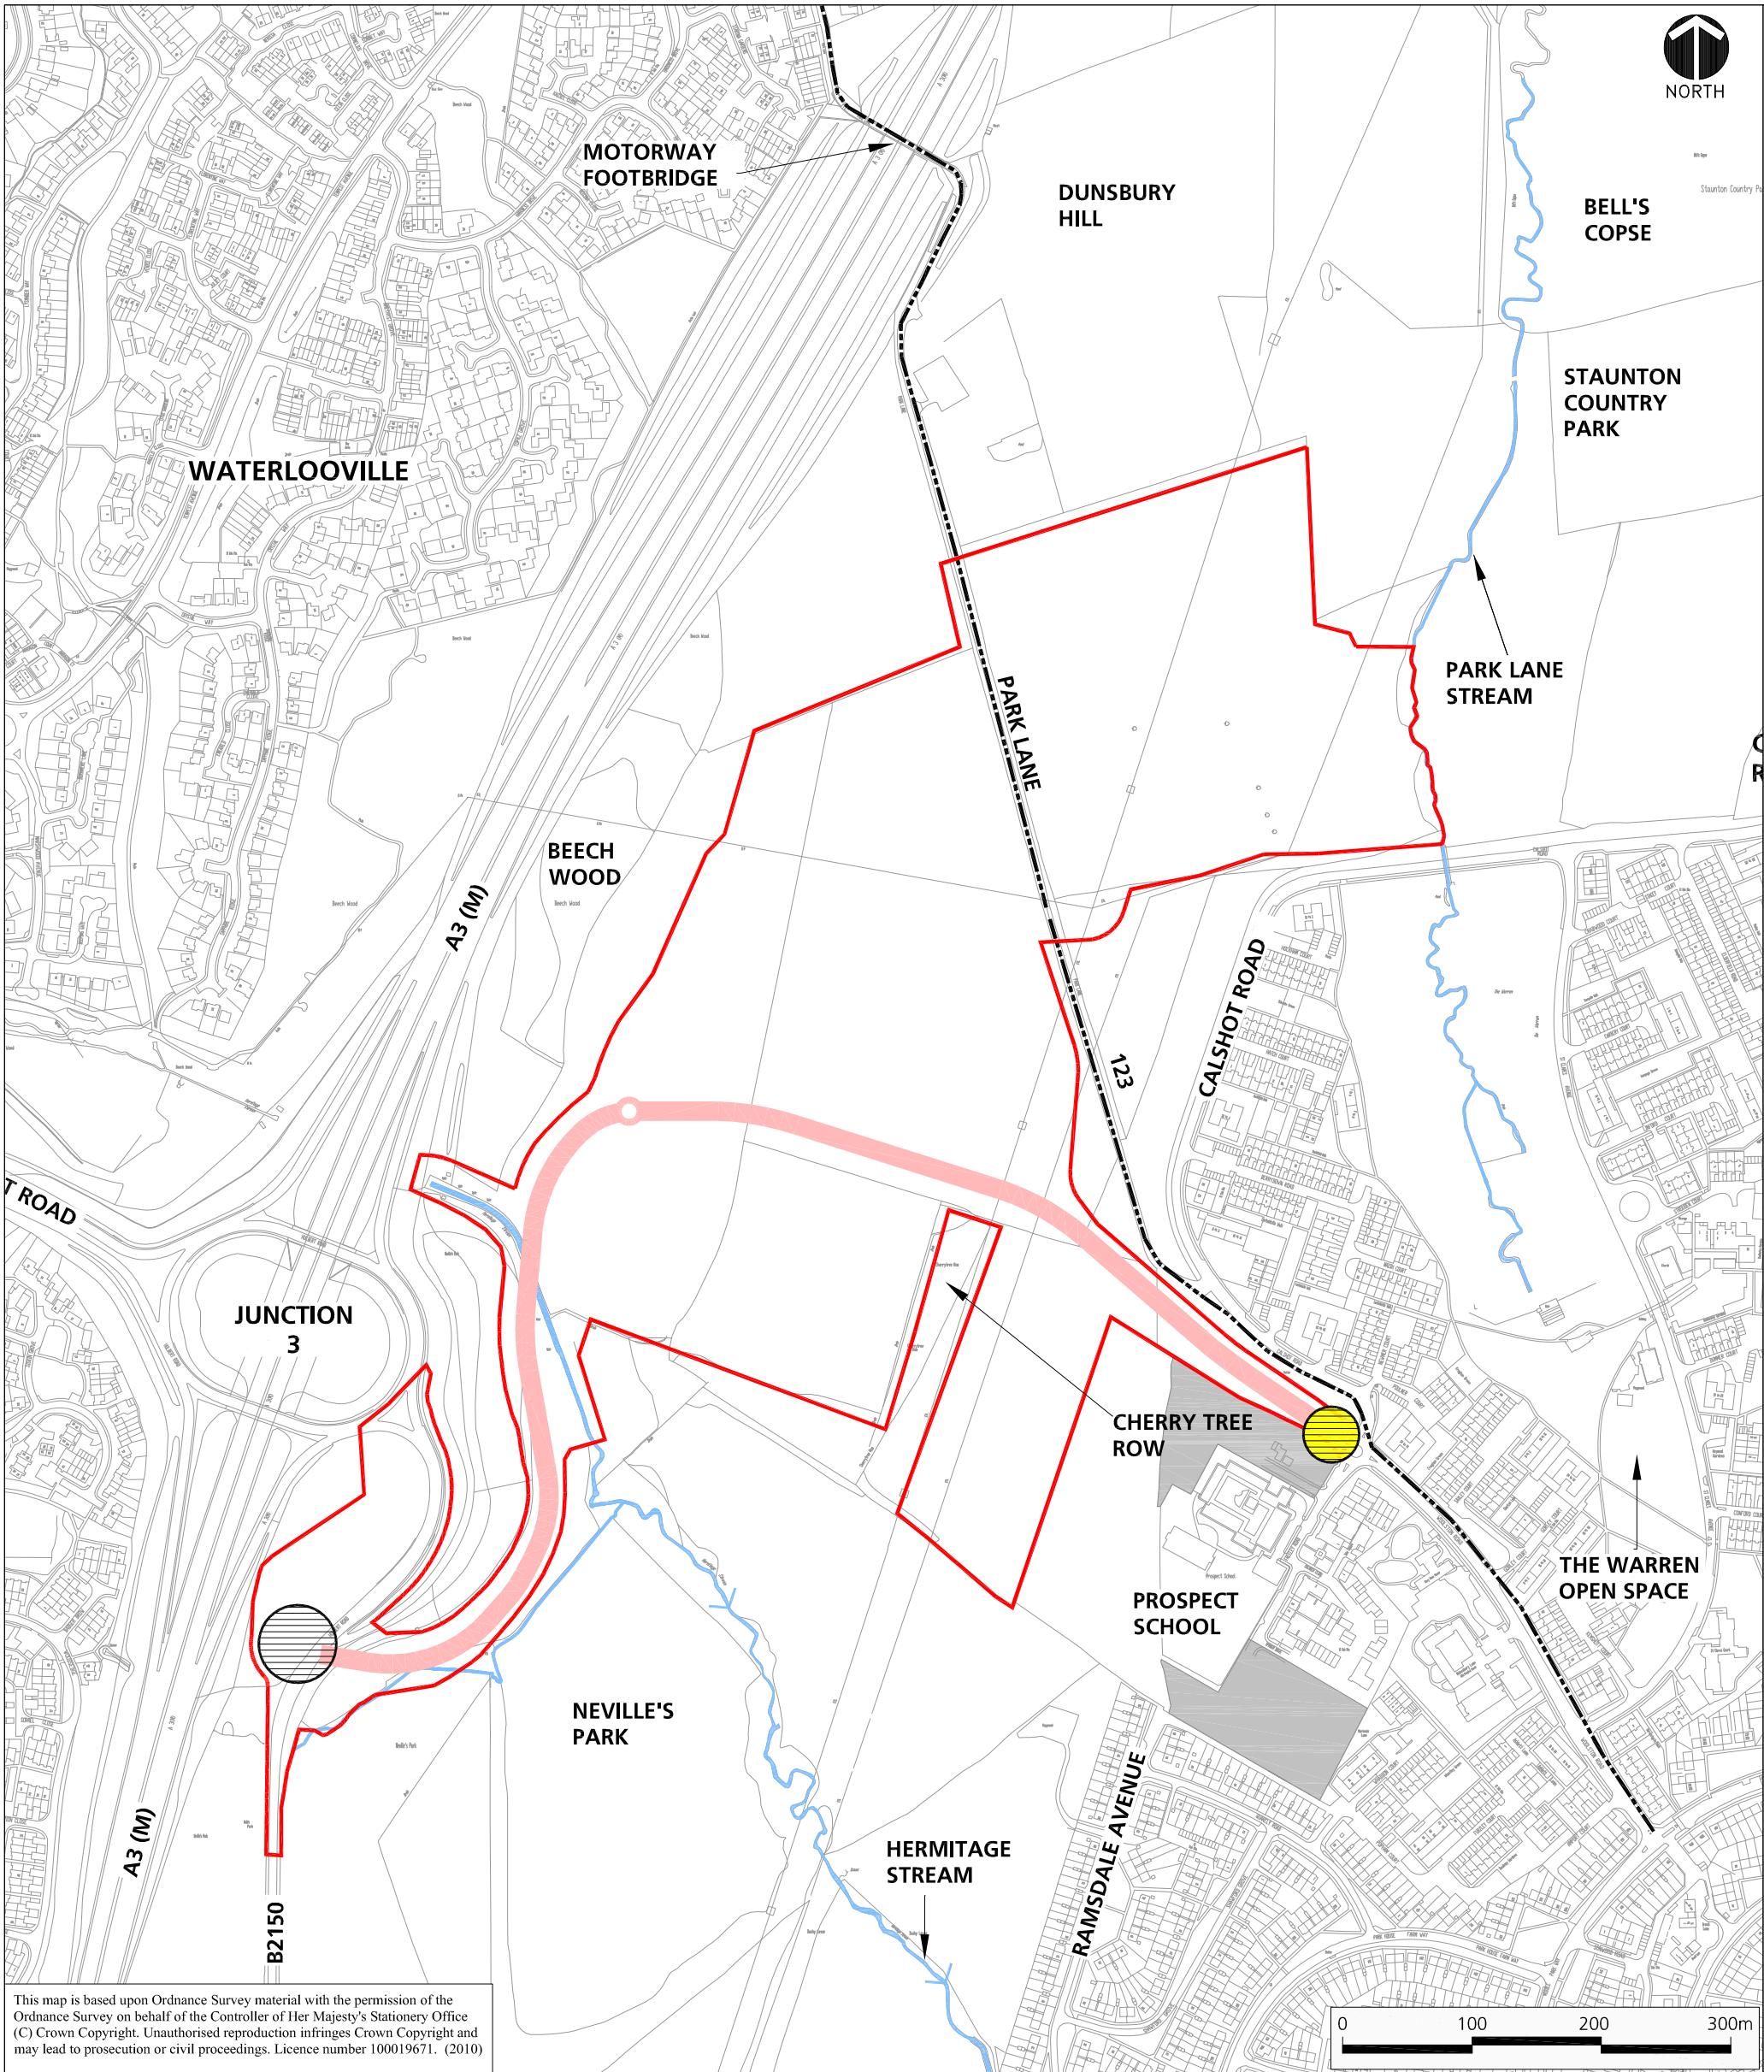

This map is based upon Ordnance Survey material with the permission of the Ordnance Survey on behalf of the Controller of Her Majesty's Stationery Office (C) Crown Copyright. Unauthorised reproduction infringes Crown Copyright and may lead to prosecution or civil proceedings. Licence number 100019671. (2010)

- KEY**
- PLANNING APPLICATION BOUNDARY
 - PRIMARY CIRCULATION CORRIDOR (PROPOSED LINK ROAD) WITH FOOTWAY AND CYCLEWAY
 - BRIDLEWAY 123 TO BE RETAINED
 - SITE ACCESS AREA
 - BUS GATE
 - EXISTING WATERCOURSES
 - RESIDENTIAL DEVELOPMENT UNDER CONSTRUCTION

- Notes:**
1. Site access area delineates the connection of the primary circulation corridor to the existing road network .
 2. The routes of additional new footpaths and cycleways will be determined at the reserved matters stage.

Dunsbury Hill Farm
Parameter Plan 1: Movement Framework
Figure 4.1

Scale 1: 5000 at A3
March 2012