PERMIT



East Elevation Scale 1:100 at A1

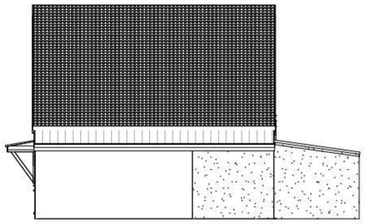

North Elevation Scale 1:100 at A1

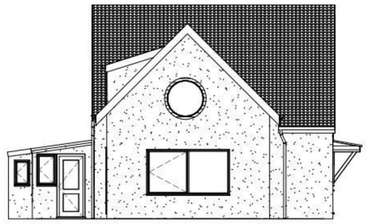

South Elevation Scale 1:100 at A1



West Elevation Scale 1:100 at A1

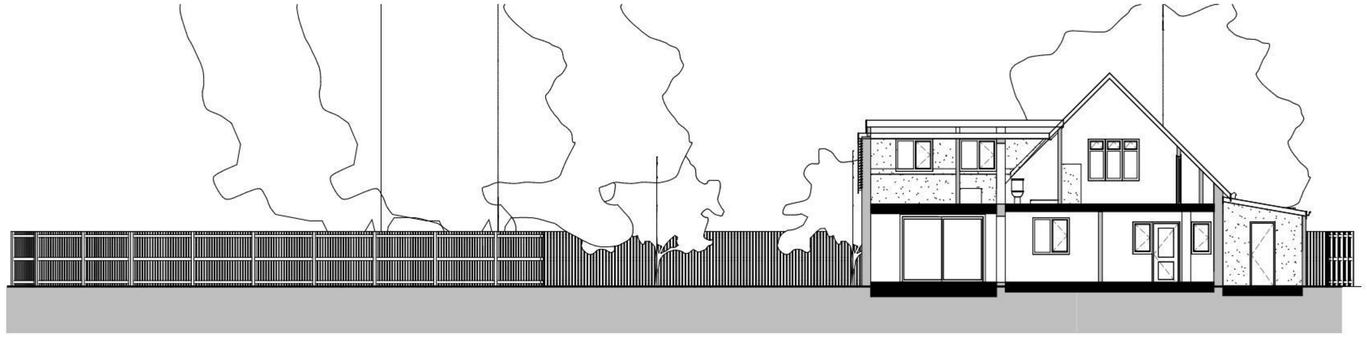

South to North Site Section Scale 1:100 at A1



Proposed Street scene

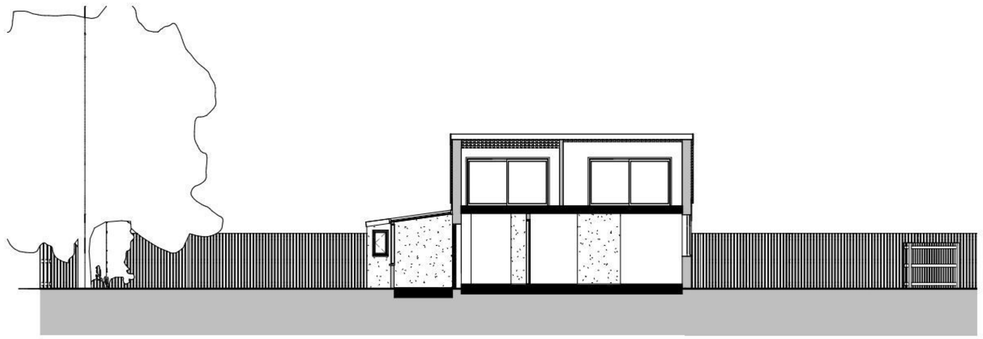

East West Site Section Scale 1:100 at A1



Proposed Street scene



Proposed Street Scene



Site perspective



Proposed Street scene

IJ Murray Associates

www.ijma.co.uk

IJ Murray Associates
173 Havant Road
Hayling Island
Hampshire
PO11 0LF
Phone 02392469004
Mob 07779 246915
e-mail ian@ijma.co.uk

These drawings are for planning and building regulation purposes only and are not for construction. All dimensions should be checked on site before work commences

These Drawings are the property of IJ Murray Associates (part of Clanfield Media Ltd) and should not be reproduced or used in any way without the permission of a Director of Clanfield Media Ltd

No.	Description	Date

Miss Richardson
145 Havant Road
HI

Proposed Elev's Sec's and Views

Project number	Project Number
Date	Issue Date
Drawn by	Author
Checked by	Checker
A103	
Scale	As indicated

06/01/2012 16:56:17