PERMIT

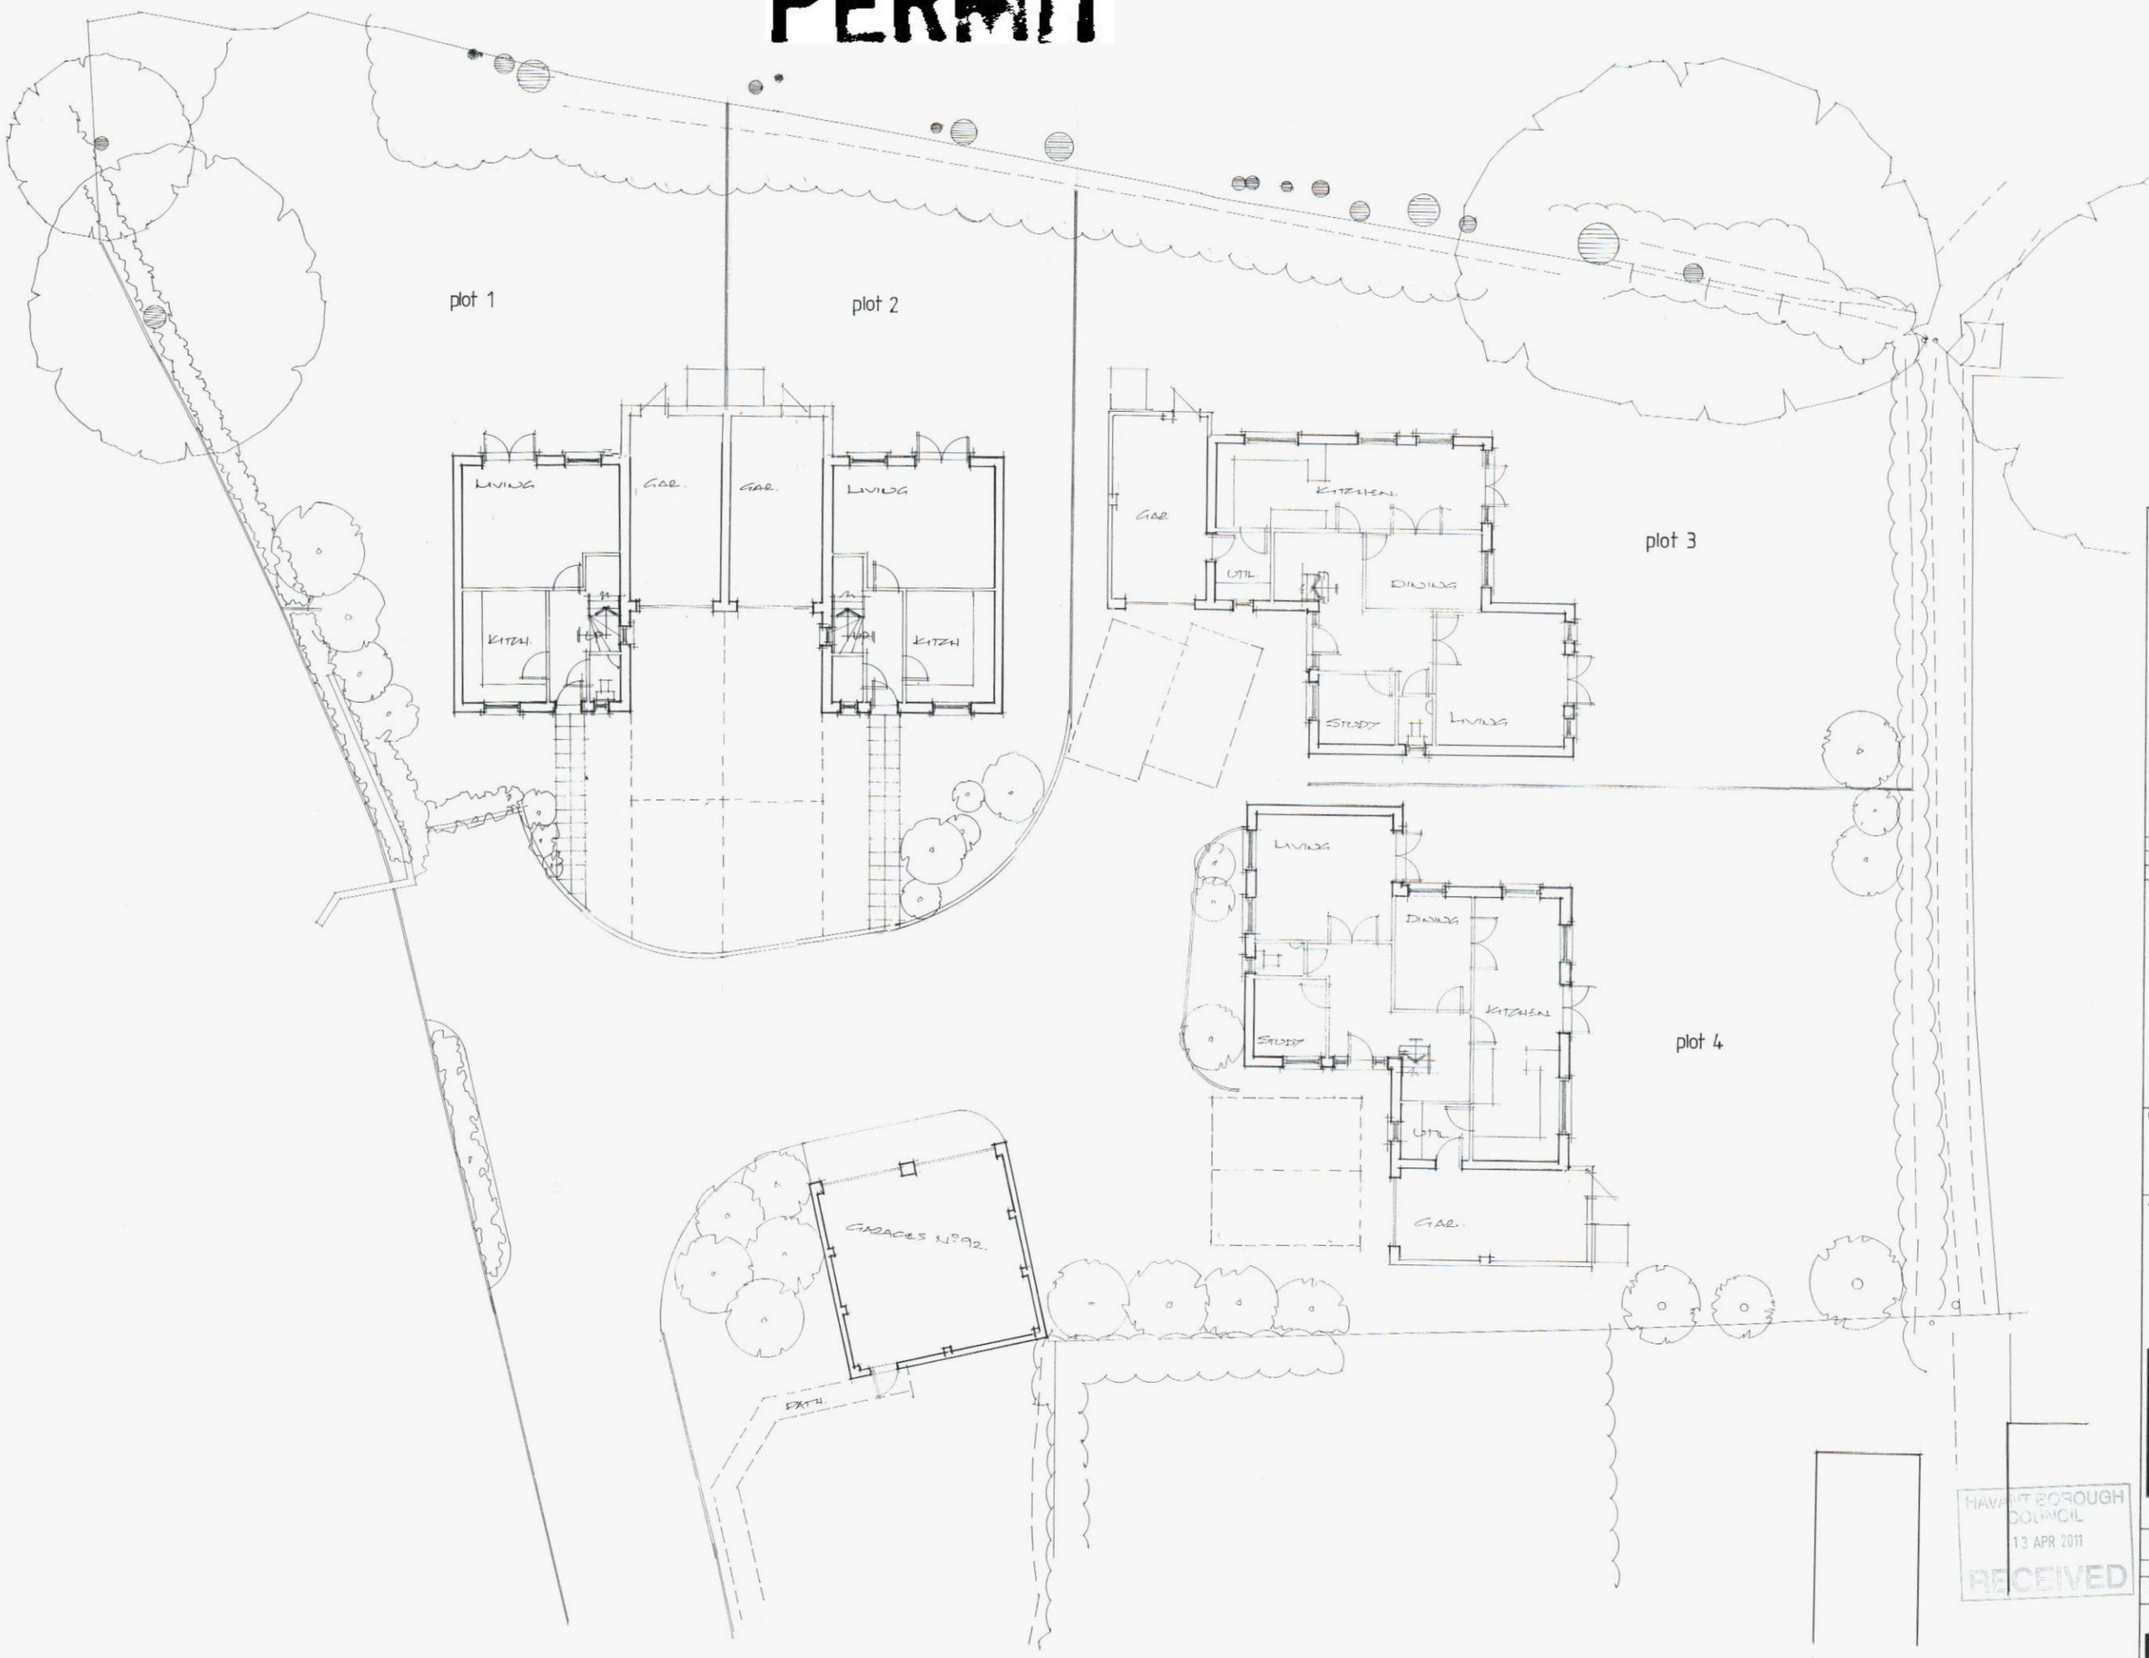

Note:
All dimensions must be checked on site and not scaled from this drawing. EXCEPT FOR LOCAL AUTHORITY PLANNING PURPOSES

A	MAR 11	GAR. DARK/GARAGE AMENDS
	Date	Revision

© copyright

THORNS-YOUNG
ARCHITECTURAL

THORNS-YOUNG LTD.
232 London Road, North End, Portsmouth PO2 9JO
Tel: 10231 9267 2883 Fax: 10231 9266 3457

Client
MR & MRS A. COOPER.

Job Title
LAND TO REAR OF
92 & 86 LONDON ROAD
PURBROOK

Drawing Title
GROUND FLOOR PLANS.

Scale 1:100 AT A1.

Date NOV. '10 | Drawn by BT.

Drg. No. 2153.09.42. | Rev. A.

HAVANT BOROUGH COUNCIL
13 APR 2011
RECEIVED