



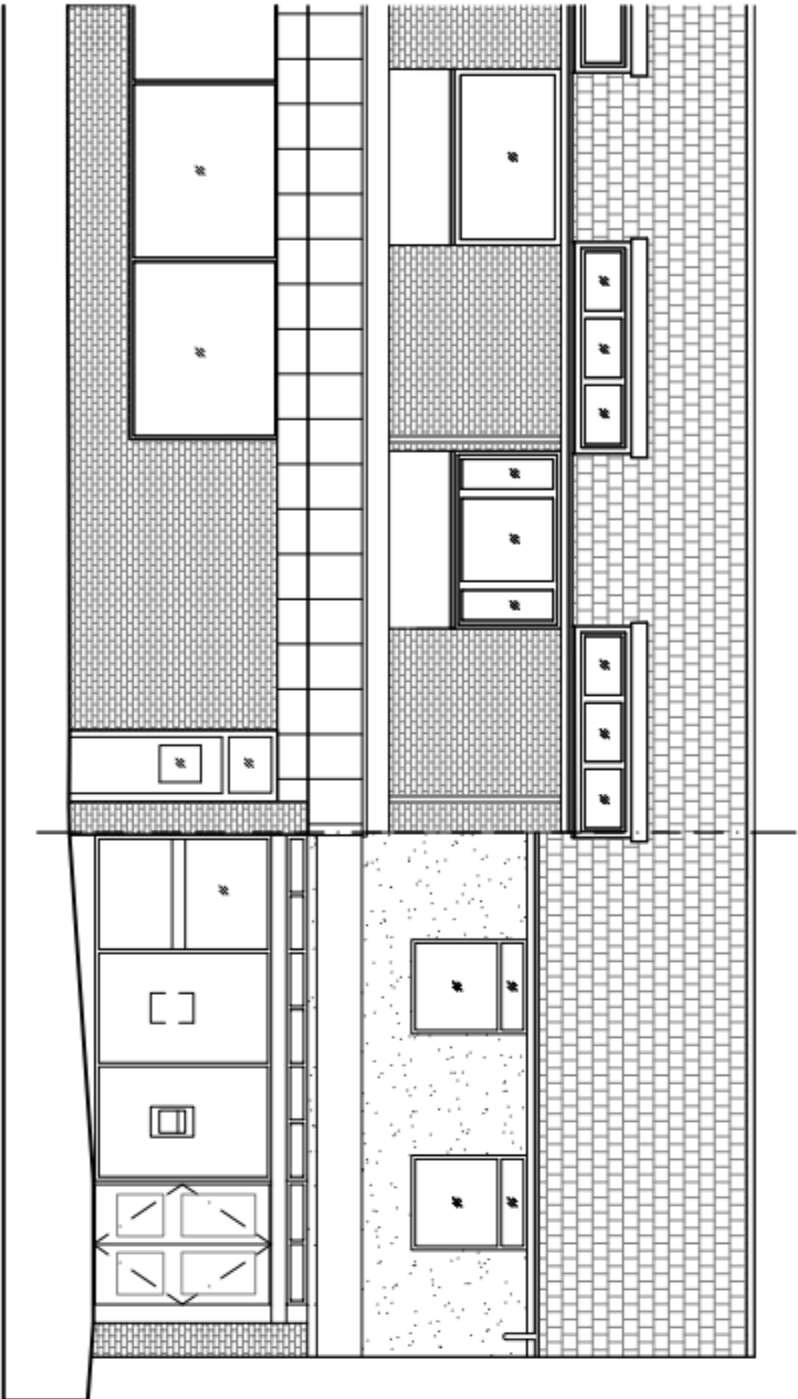


Existing Front Elevation

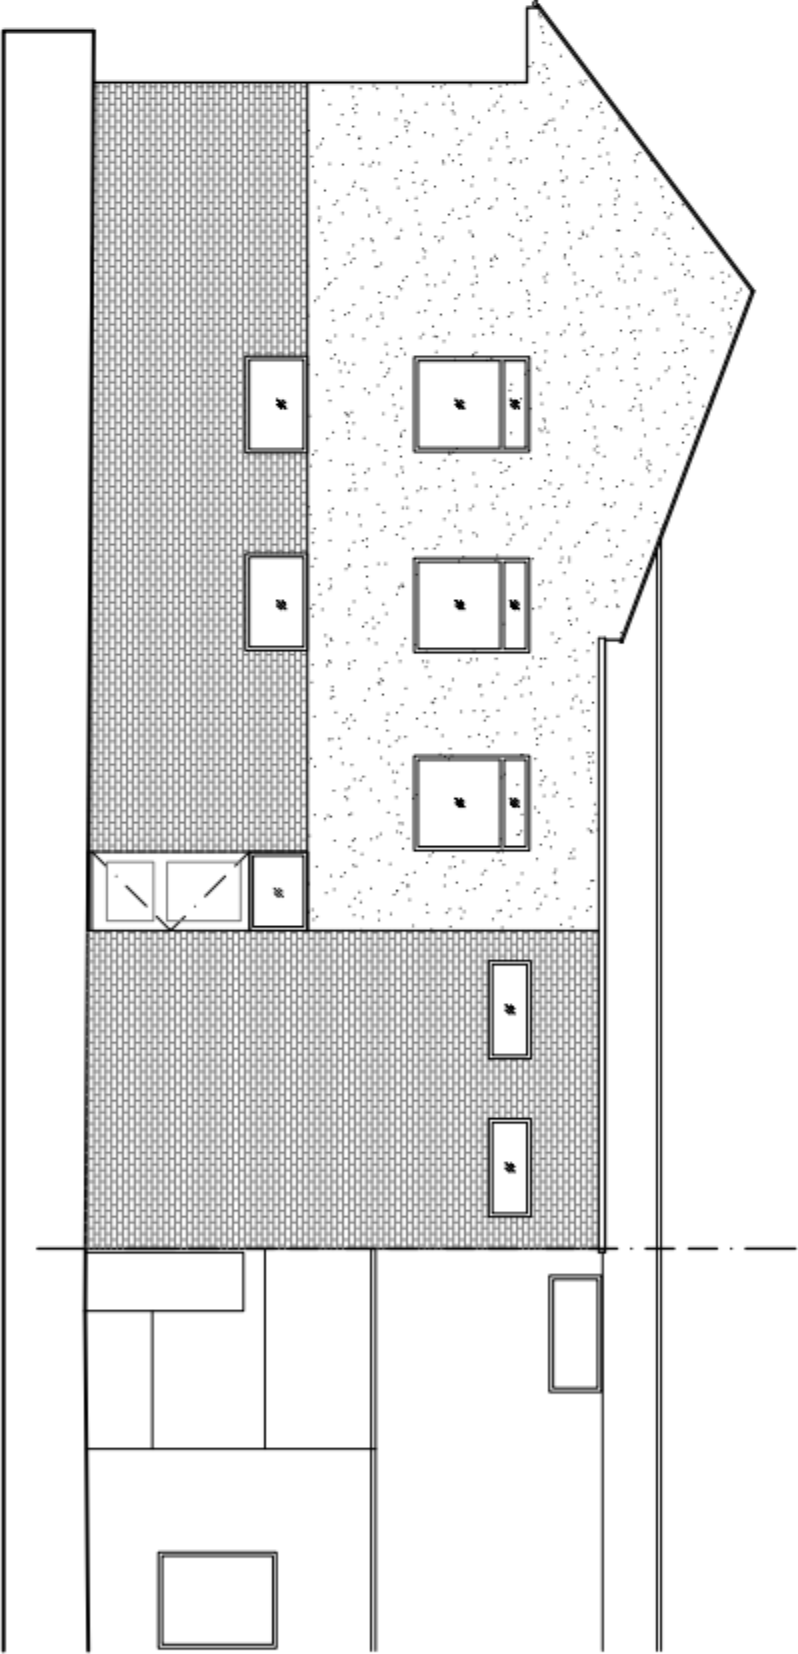


Existing Side Elevation

PERMIT

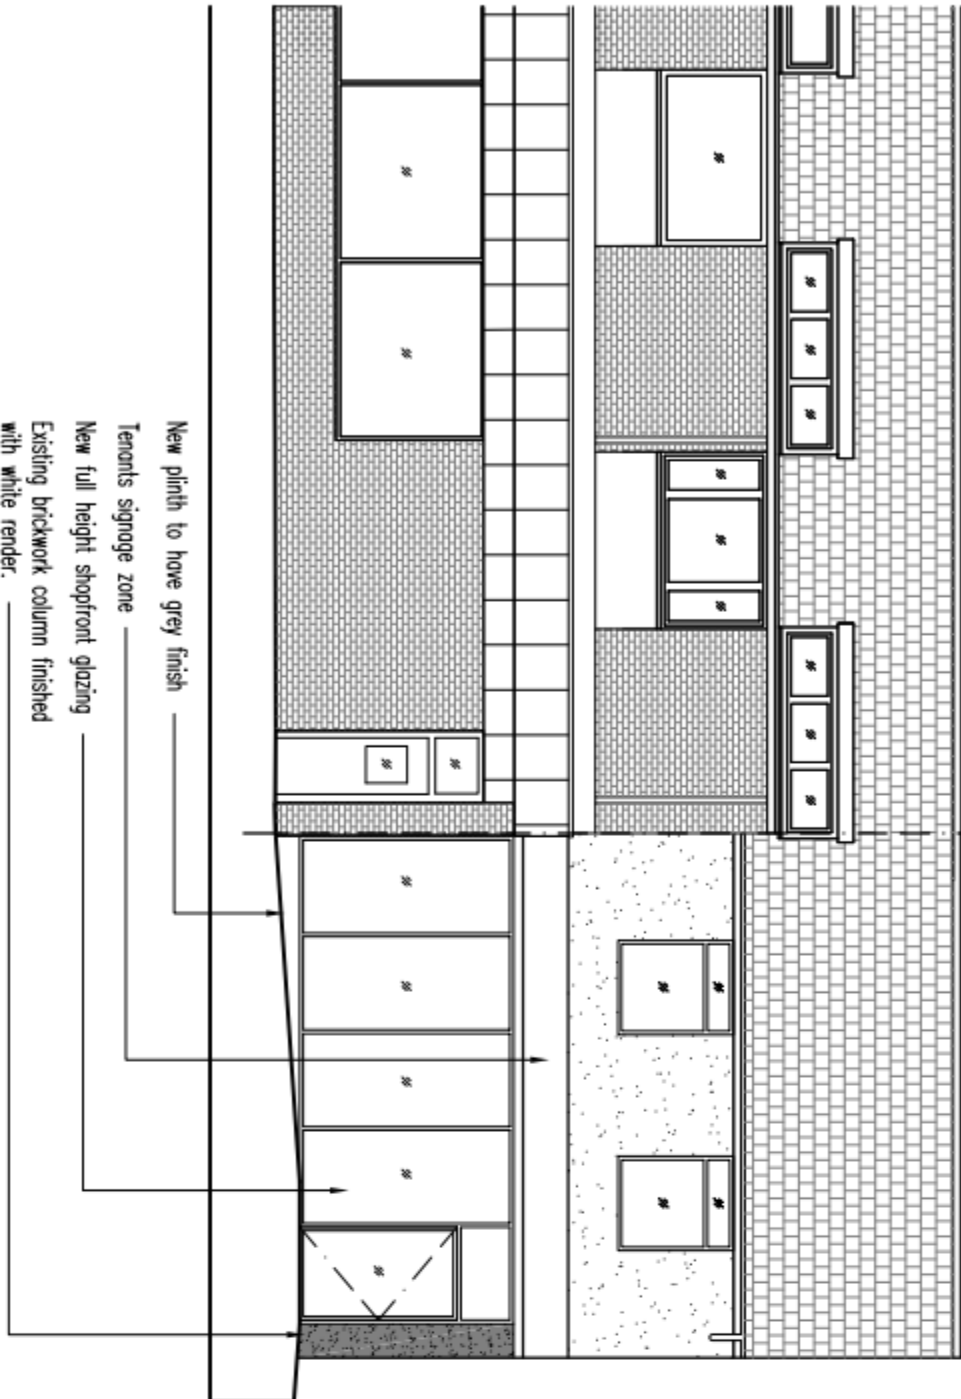

Proposed Front Elevation

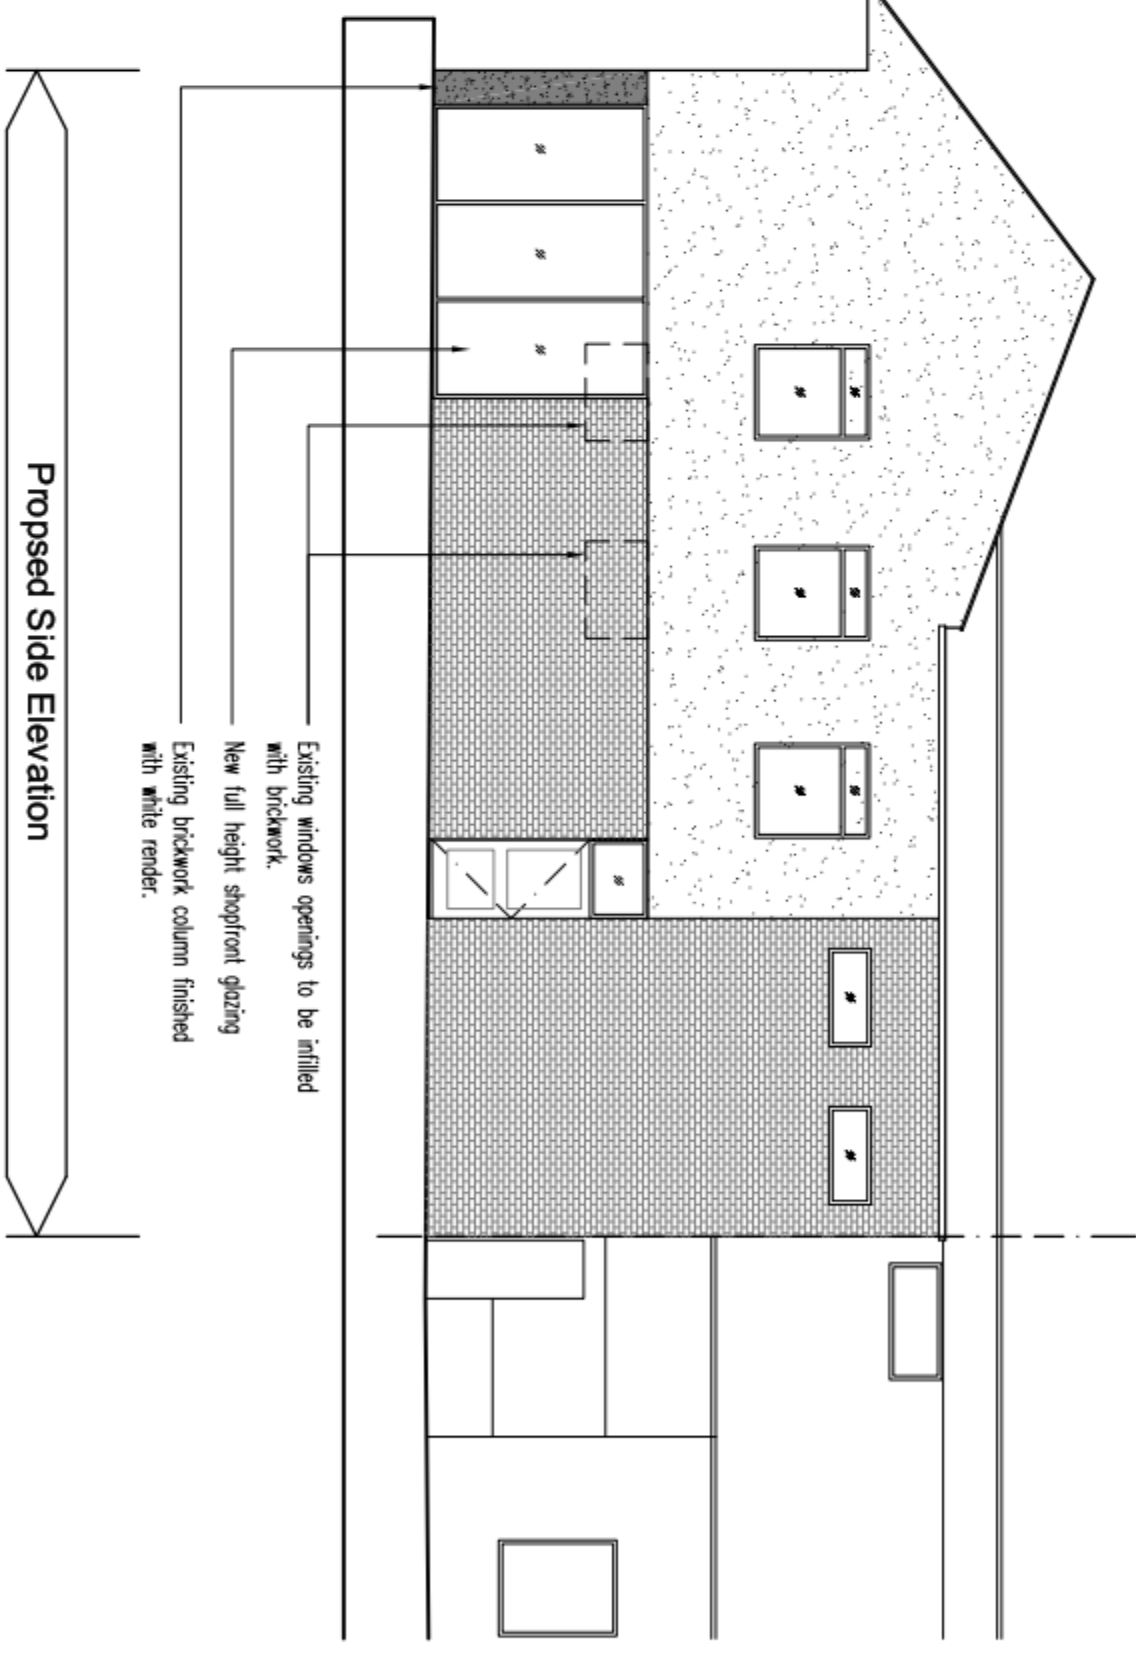

Proposed Side Elevation

LANDING FINISHES



Existing white render



Existing brickwork



New white render

Client
Lidl UK GMBH

Project
Lidl Complain
Alterations

Drawing
Existing and Proposed Elevations

P1	Render omitted from brickwork SG	TL	31.01.11
	on proposed side elevation.		
P0	Existing shopfront updated.	SG	TL 26.01.11
Rev	Description	By	Check Date

househamhenderson
architects
3 Chancelade Mews Staple Gardens Winchester Hampshire SO23 8SR
T 01962 835900 F 01962 835601 win@hha.co.uk