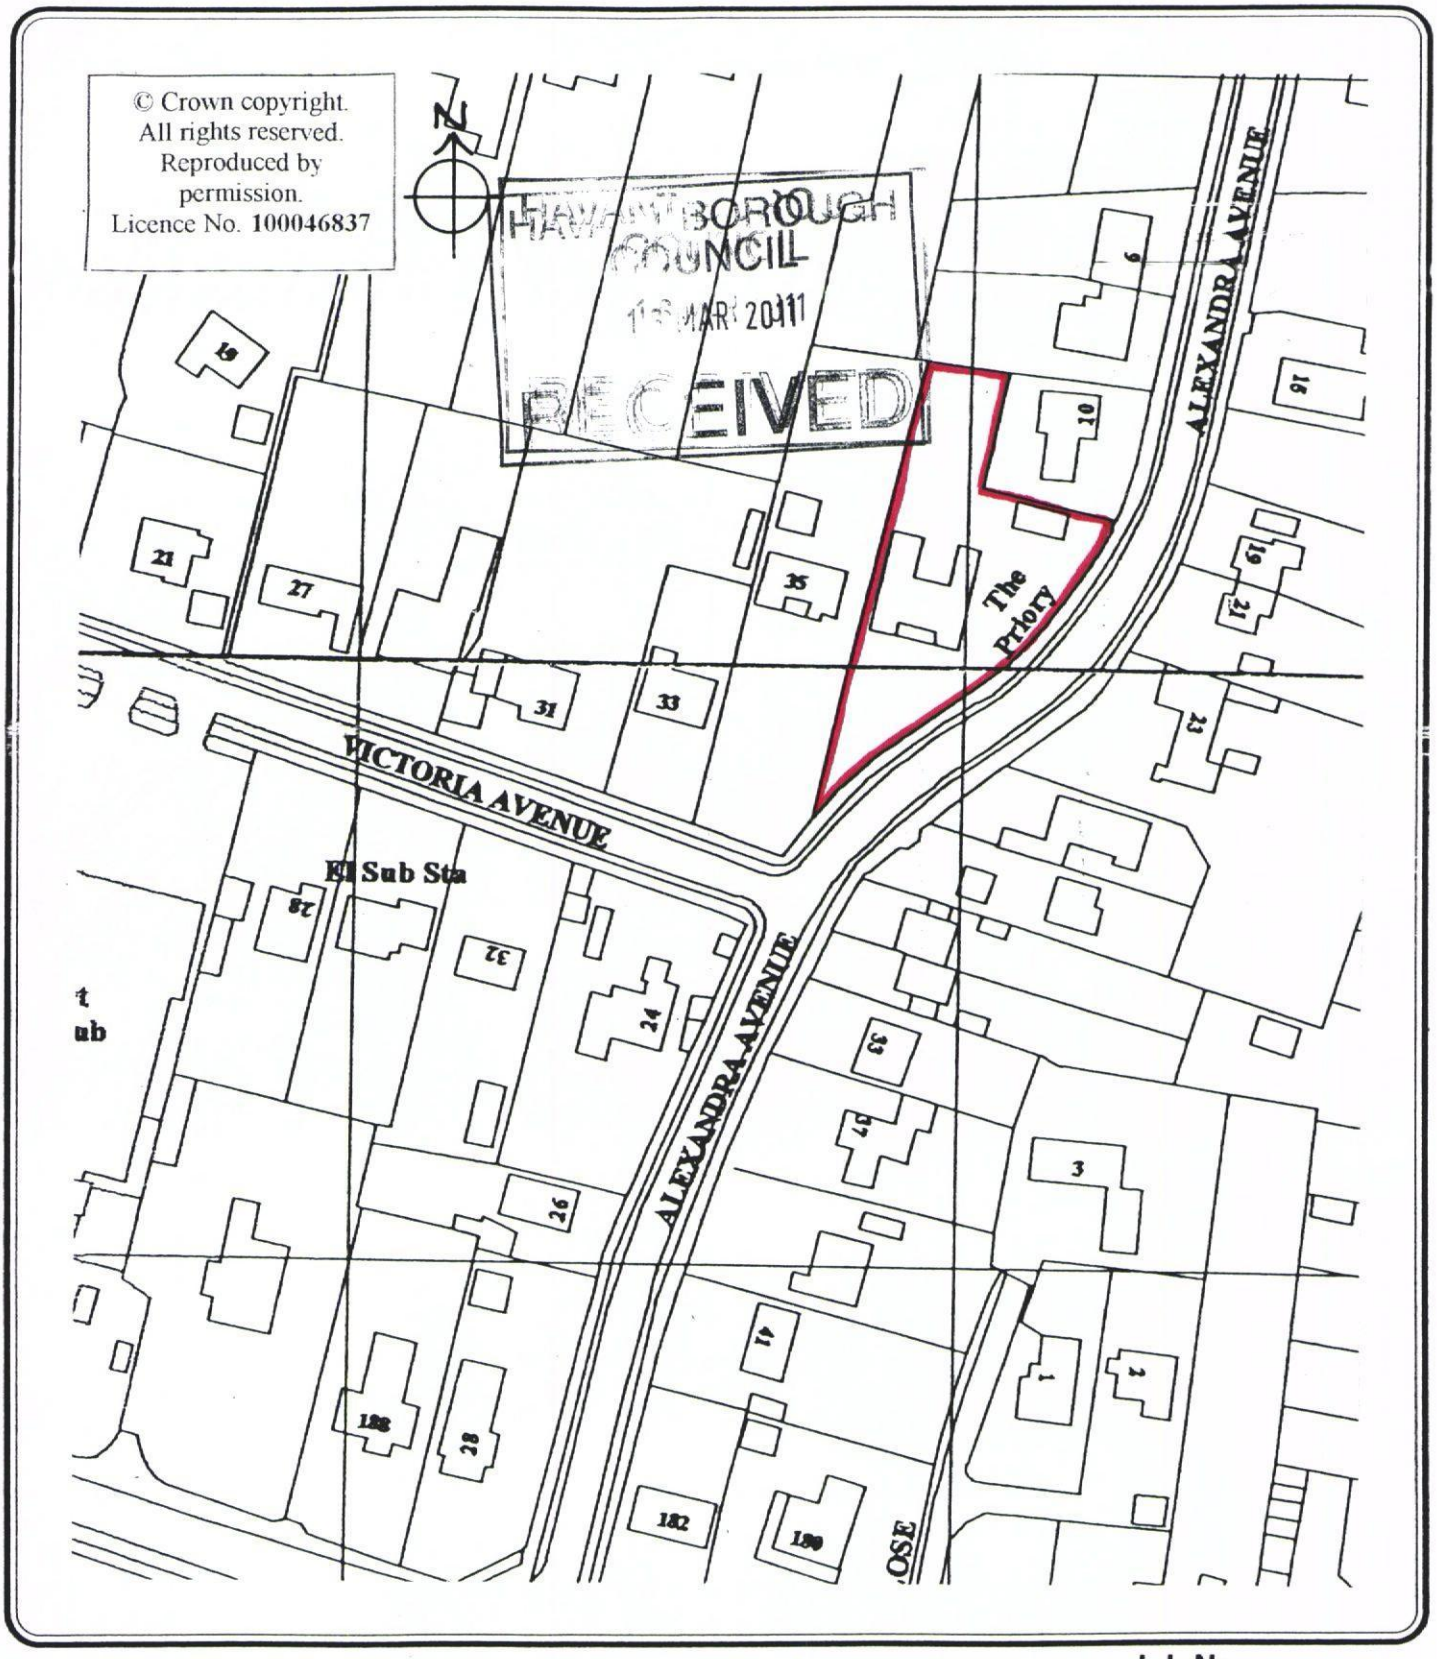

Martin Critchley Consultants Ltd.

Architectural and Design Services.

7, North Street, Havant, Hampshire, PO9 1PW.
Tel. 02392 474 919

JOB

12 ALEXANDRA AV., HAYLING ISLAND

Date 16/03/11

Job No. 1109

DRAWING

LOCATION PLAN

Scale 1:1250

Drg.No. 201

Drawn P.C.