PERMIT

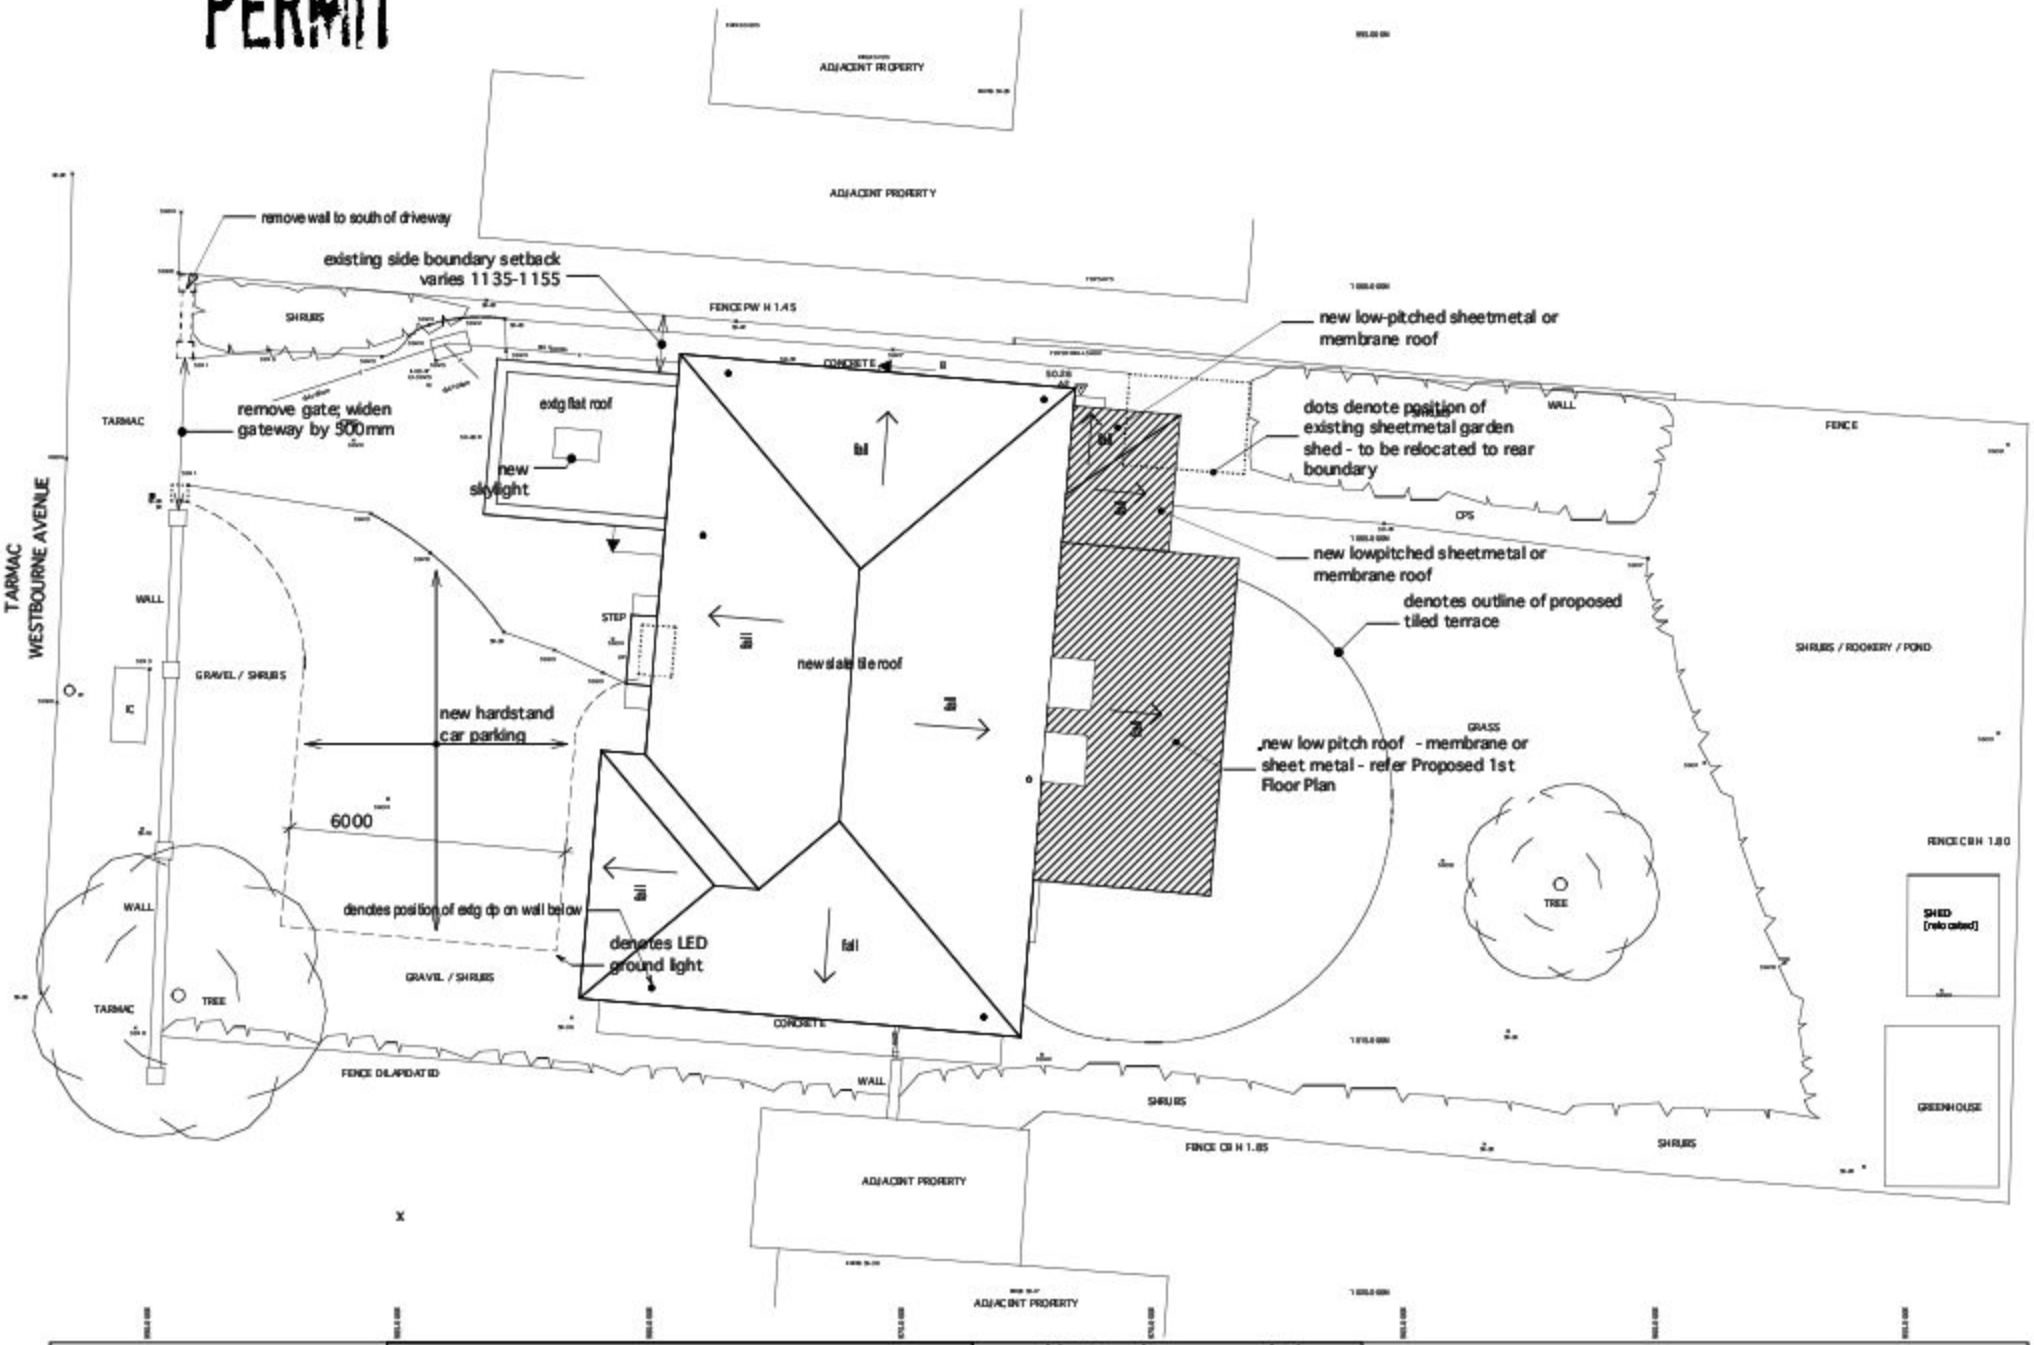

apx north

0M 0.5 1.0 2.0 5.0

scale - metres 1:100 @ A3

architects: adam pearson design
10/20-28 Maddox St Alexandria NSW Australia 2015
adam@adampearsondesign.com.au +612 95162236

DATE 20 Sep 2010

Alterations + Additions at 11 Westbourne Ave Emsworth PO10 7QT
for K. Percy + R. Sarti

DRAWING TITLE **Roof Plan / Proposed Site Plan** DRAWING No P3