APP/10/0240

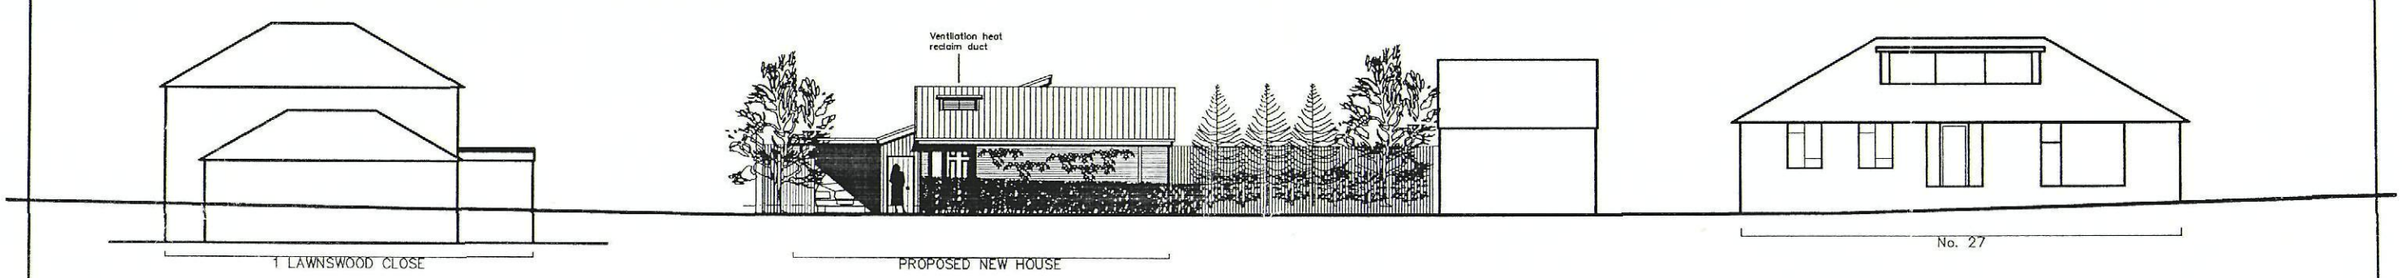

P.O.H. REFUSE

HAVANT BOROUGH COUNCIL
04 JUN 2010
RECEIVED

SOUTH–EAST

27 Hart Plain Avenue
Waterlooville

PROPOSED STREET ELEVATION

Revisions
A.

Martin Critchley
Consultants Ltd.
First Floor, 7 North Street
Havant, Hampshire, PO9 1PW
023 92 474 919
critchleyarchitect@hotmail.com

Scale 1 : 200
Date 01/06/10
Drawn ALB/JHL

0074–401 O