


Key:



= Root Protection Area in accordance with BS5837 recommendations.

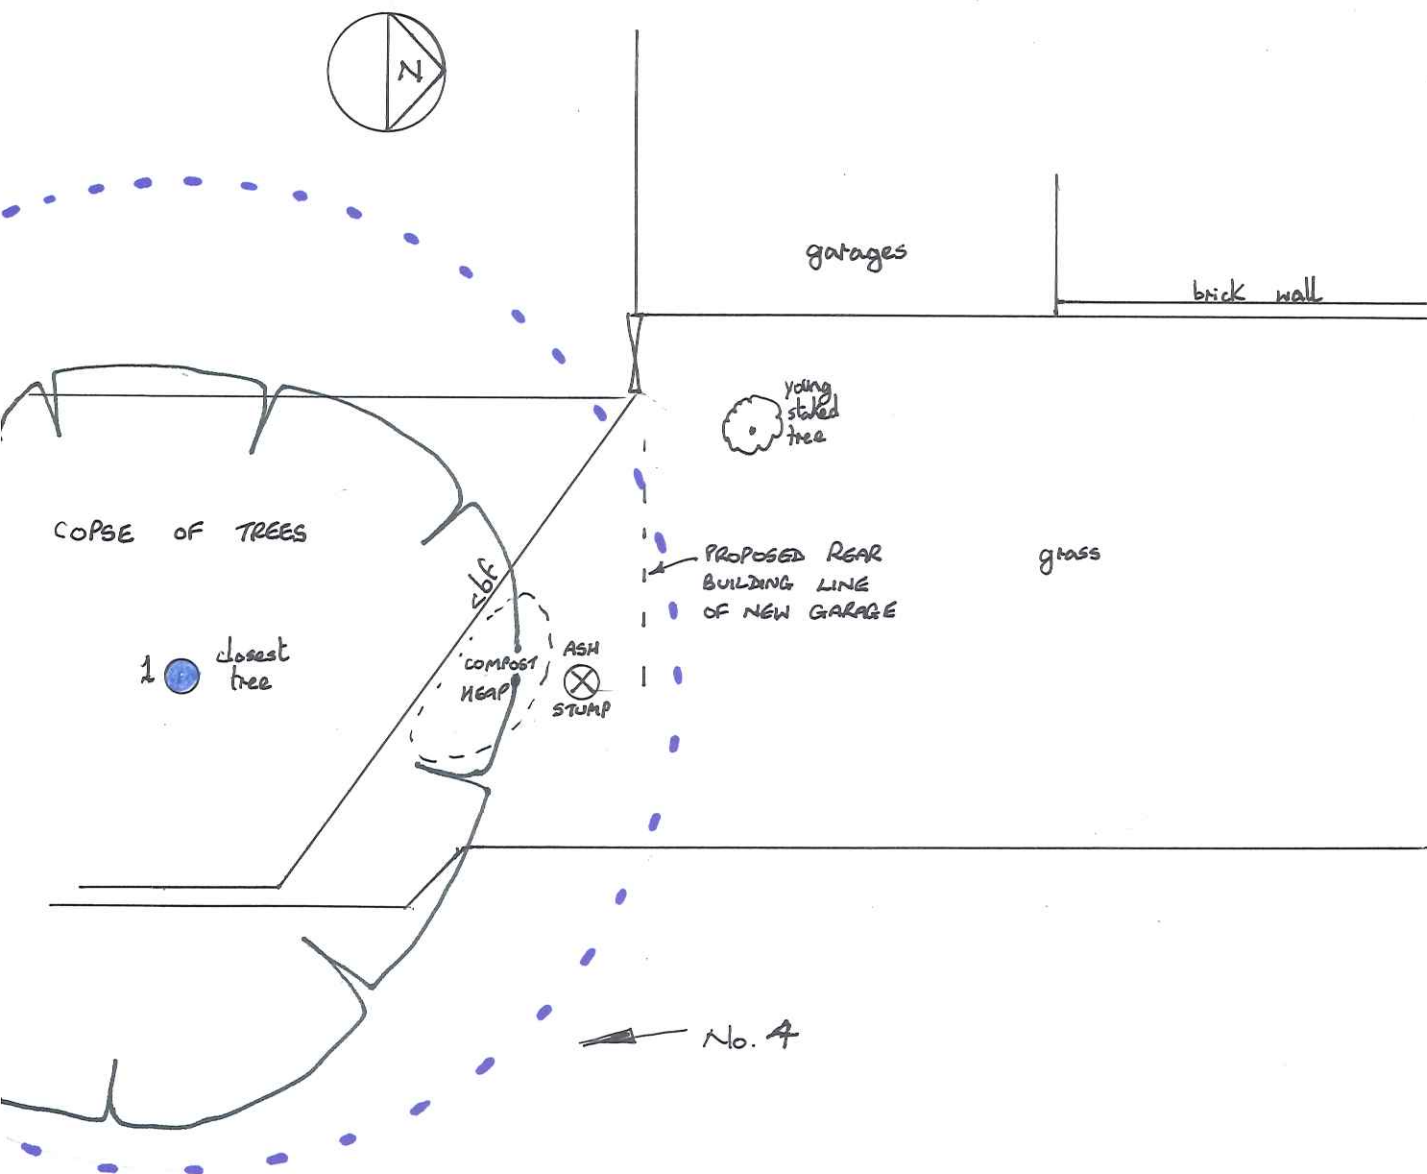

Bernie Harverson
arboricultural consultant

project:	4 Ivydene Gardens Cowplain
client:	Mr & Mrs Tobin
drawing title:	Tree Survey & Root Protection Area Plan
drawing no.	BH.01/02
scale:	1:100 @ A4
date:	June 2012
job no:	0580
drawn by:	bjh

Bernie Harverson M.Arb.

3 foxcombe cottages • south haring • west sussex • GU21 5pi
tel: 01730 825297 • mob: 07375 520881 • email: bernie.harverson@virgin.net • VAT Reg No. 881 5056 16


Key:




= There will be a need to apply 'Pedstrian Standard' Ground Protection measures in this area in accordance with BS5837 recommendations – including a porous geotextile membrane overlaid with woodchips or washed sand and then over this a layer of butted up scaffold boards or hoarding cut to fit



= Trees to be retained

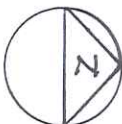

= Trees to be transplanted

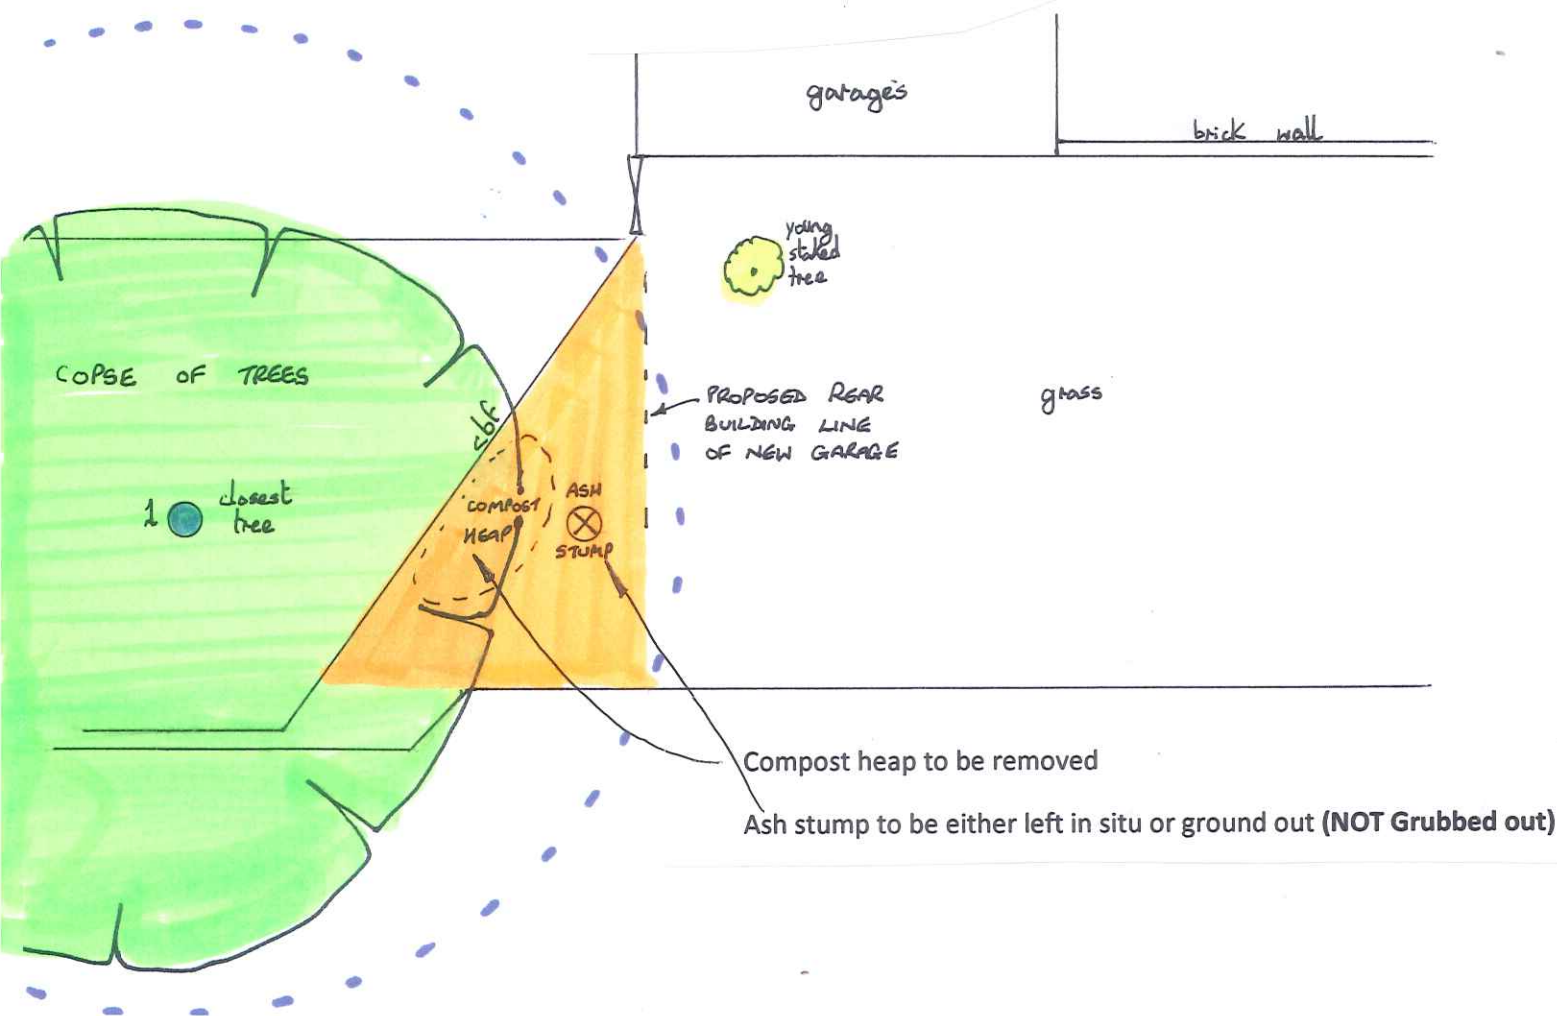

project:	4 Ivydene Gardens Cowplain
client:	Mr & Mrs Tobin
drawing title:	Tree Protection Plan
drawing no.	BH.03
scale:	1:100 @ A4
date:	June 2012
job no:	0580
drawn by:	bjh

Bernie Harverson M.Arb.

3 foxcombe cottages • south haring • west sussex • GU31 5PL
Tel: 01730 825297 • mob: 07875 520861 • email: bernie.harverson@virgin.net • VAT Reg No: 881 5056 16



