




HAYLING ISLAND TOWN COUNCIL
 12 JUL 2012
 RECEIVED

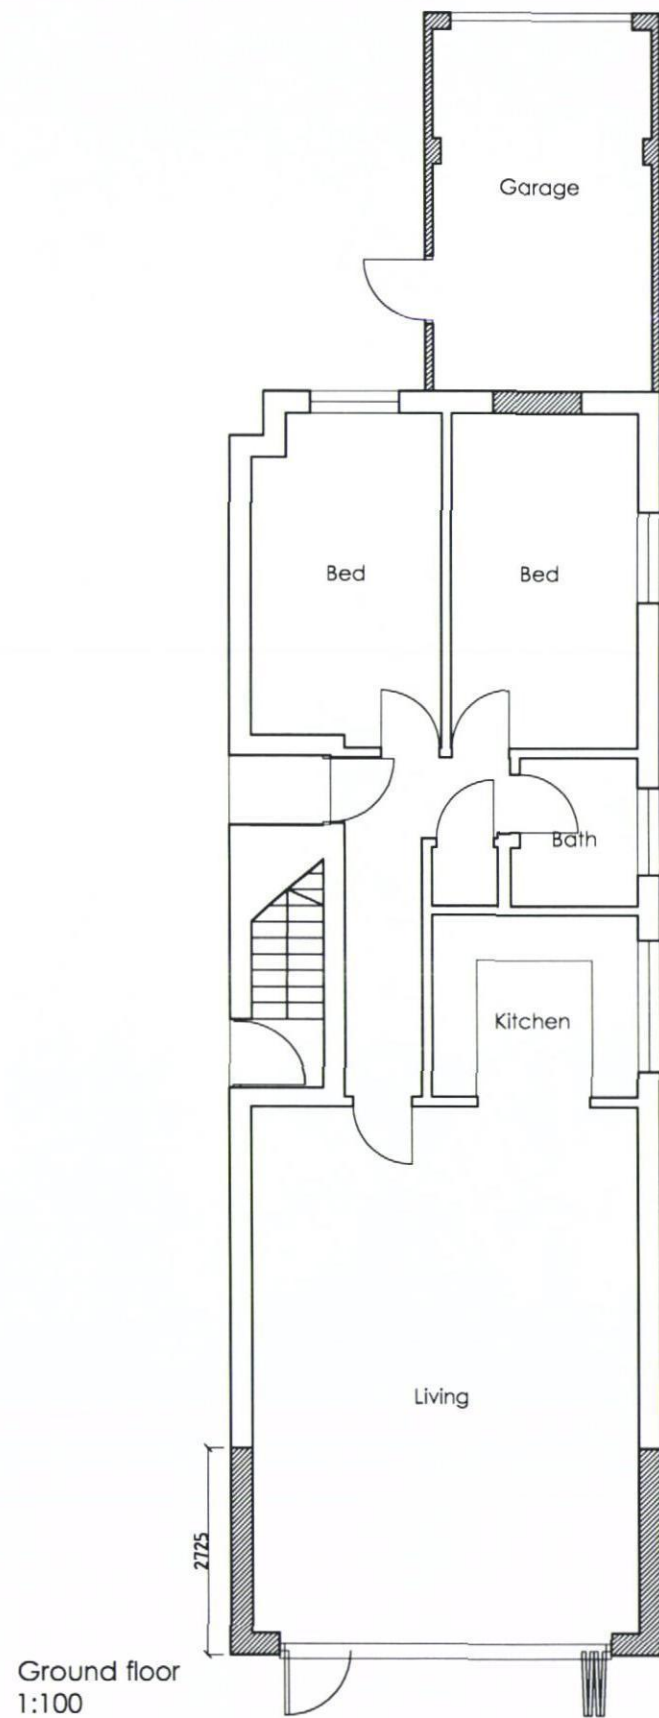


Ground floor
1:100

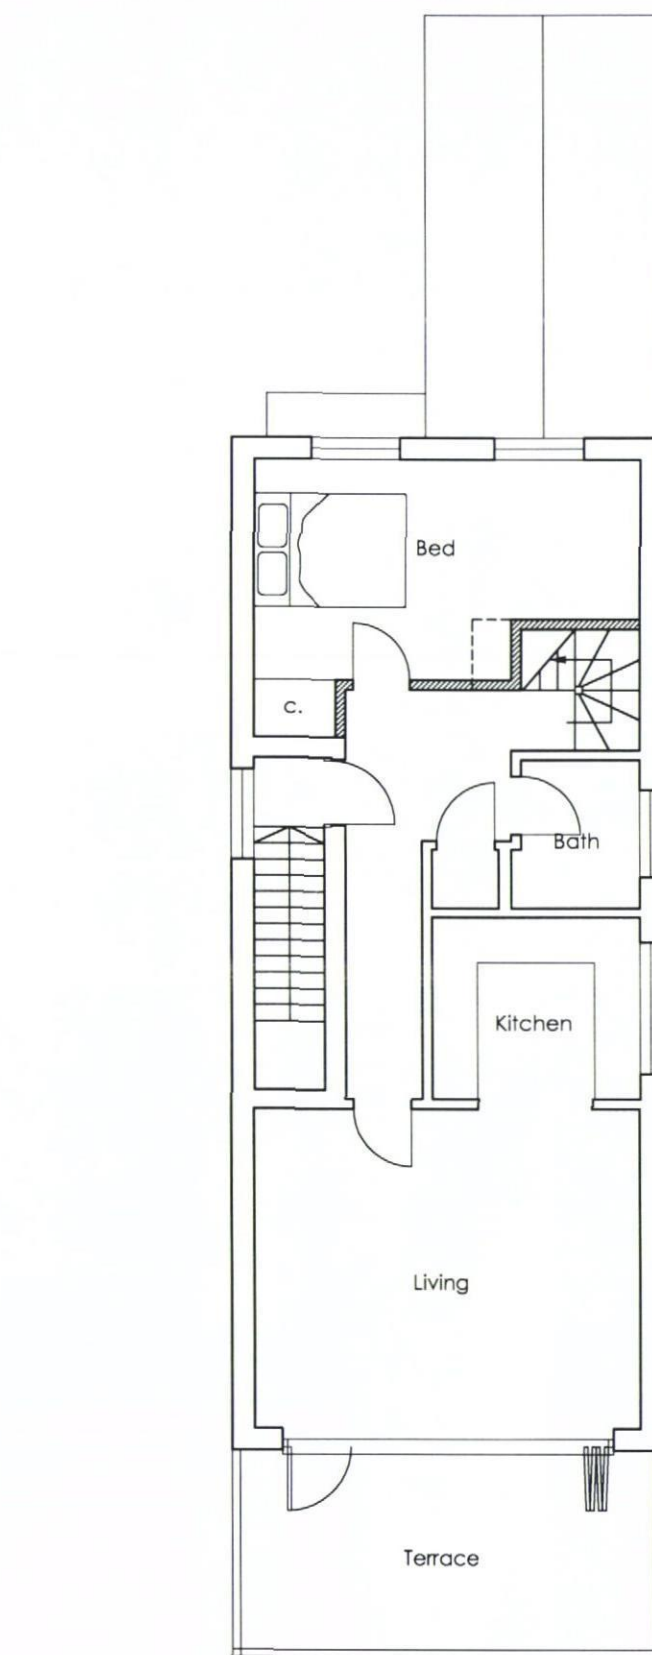

First floor
1:100

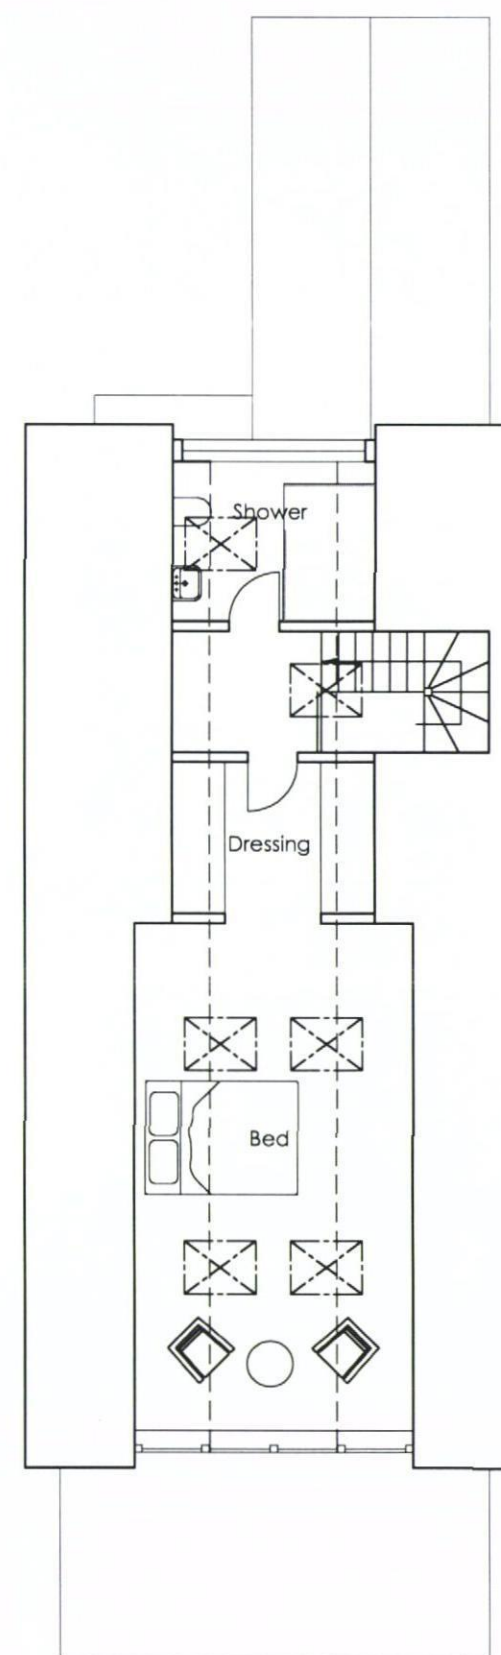

Loft plan
1:100

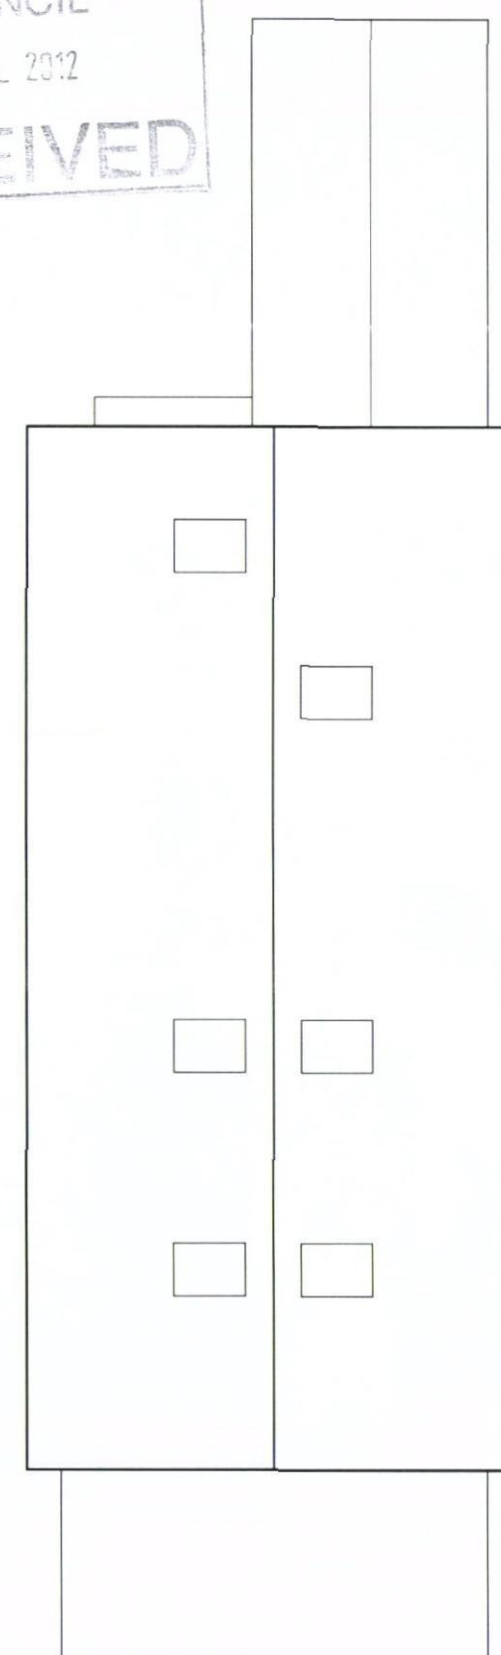

Roof plan
1:100